


1

1

GROUND PLAN

PLAN VIEW

SCALE: 1/2" = 1' - 0"

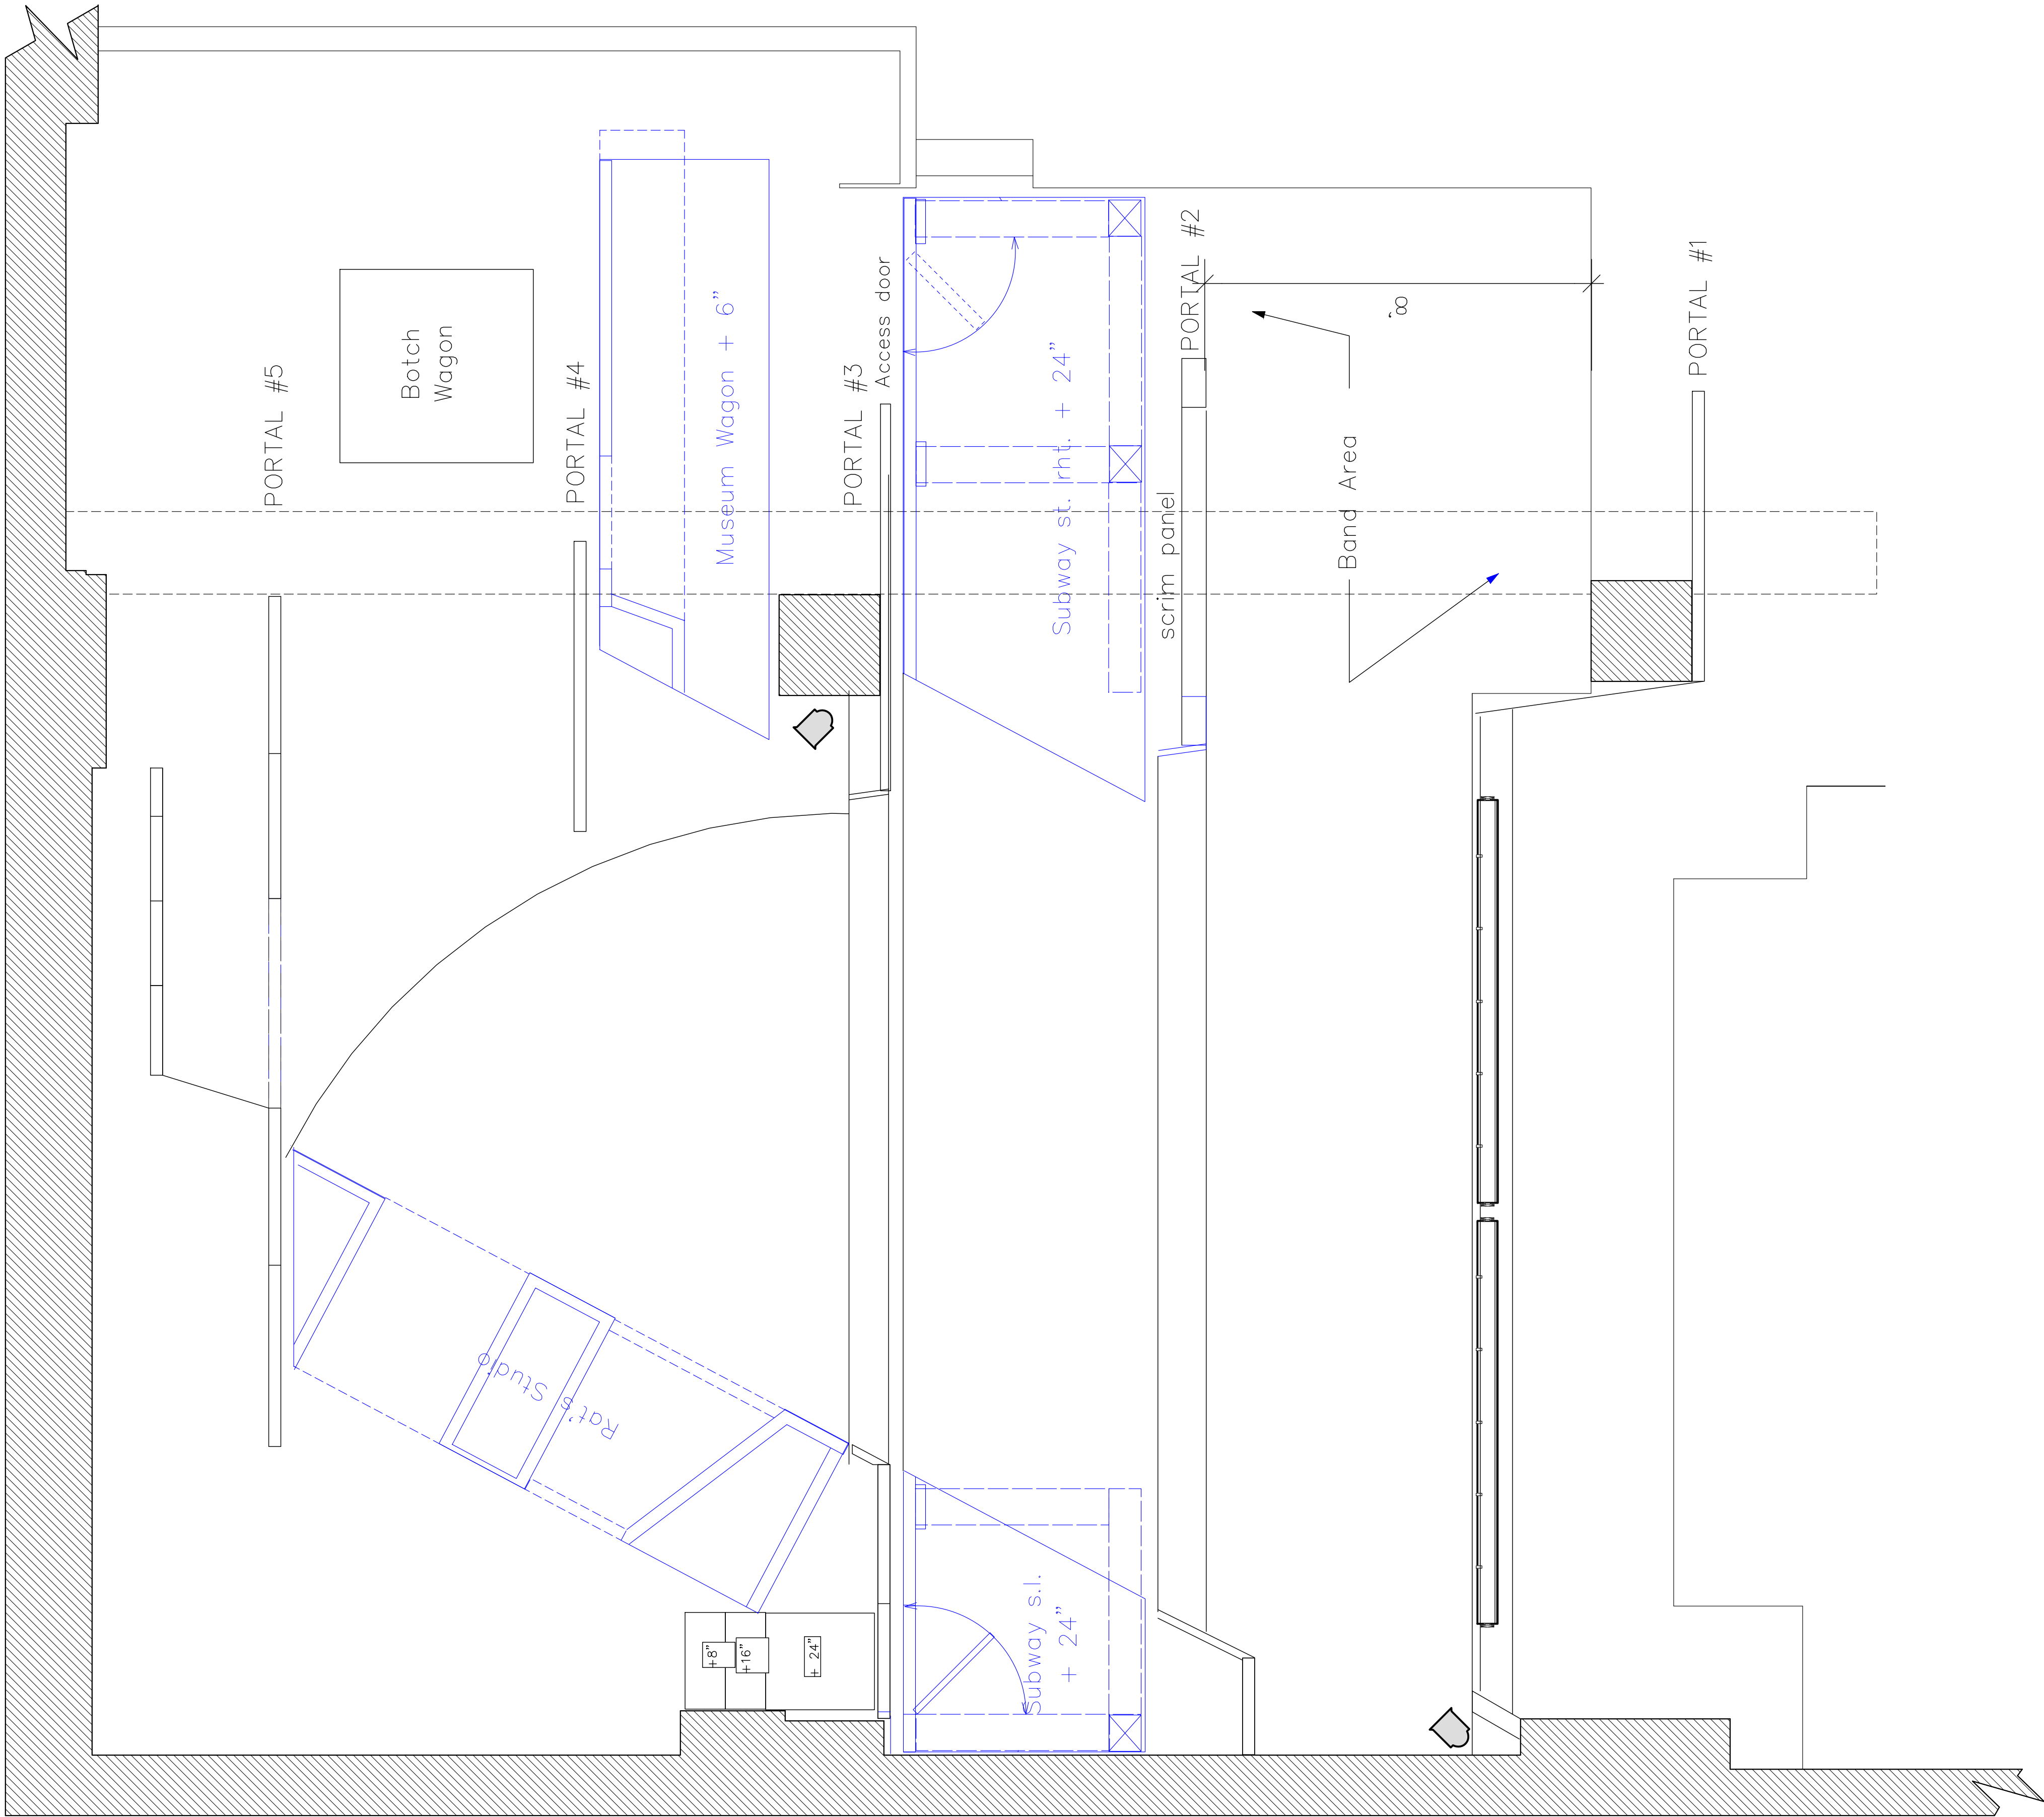


SCALE: 1/2" = 1'-0"

WHEN PRINTED AT 100% ON ARCH D PAPER (24X36)


DRAWING RELEASE: WORKING

- NOTES:
- GROUND PLAN PROVIDED FROM LIGHTING DESIGNER OF ORIGINAL PRODUCTION.
 - BECAUSE IMPORTED FROM FAILED FILE COLORS MAY NOT MATCH LAYER PROPERTIES

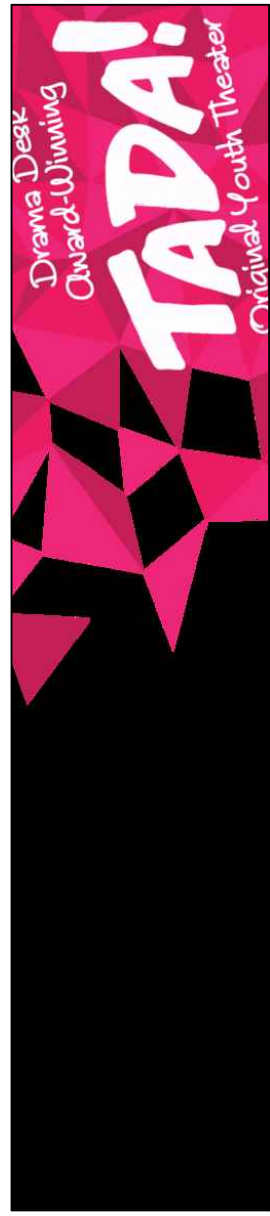

BOTCH

DRAWING TITLE: GROUND PLAN	VENUE TADA! YOUTH THEATRE	
	PRODUCTION MANAGER	PRODUCTION STAGE MANAGER
SCALE: 1/2" = 1'-0"	ISSUE DATE: 12/19/23	
	DESIGNED BY: JACOB BROWN	TECHNICAL DIRECTOR

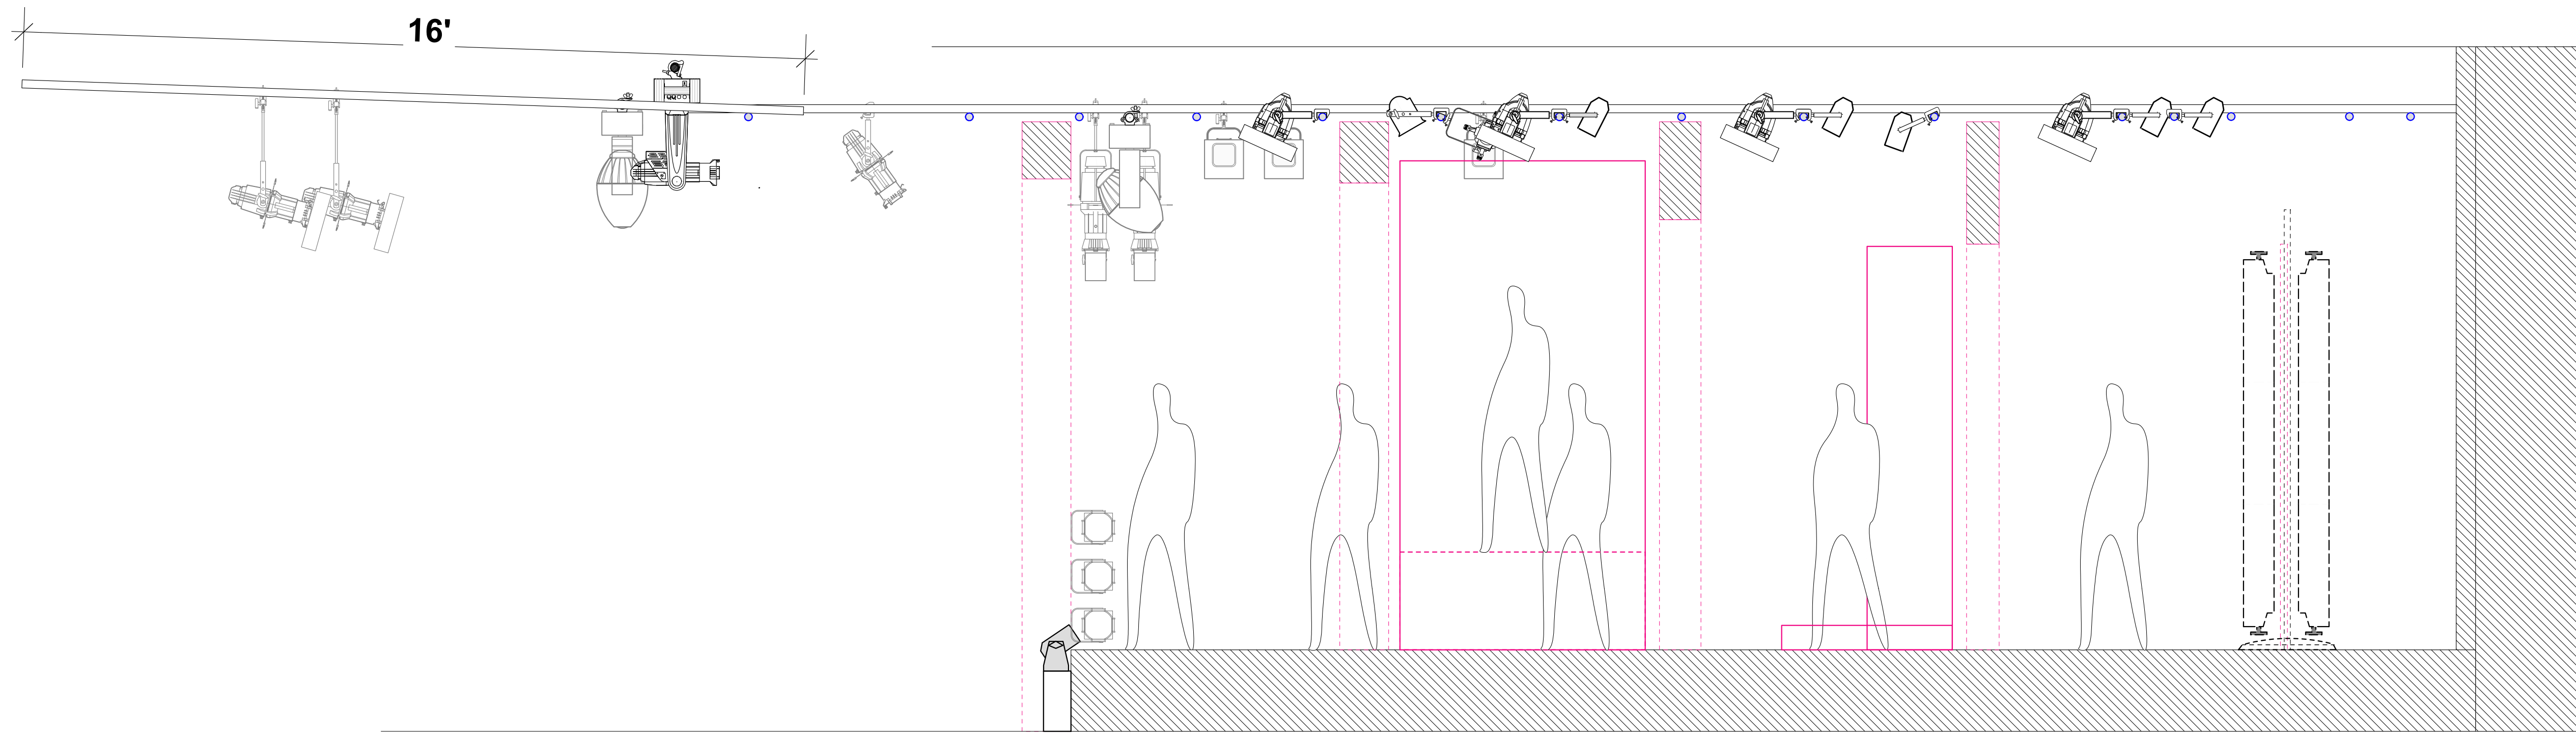


1 SECTION
2 SECTION VIEW

SCALE: 1/2" = 1' - 0"

SCALE: 1/2" = 1'-0"
WHEN PRINTED AT 100% ON ARCH D PAPER (24X36)

DRAWING TITLE:
SECTION

- NOTES:
- SECTION PROVIDED FROM LIGHTING DESIGNER OF ORIGINAL PRODUCTION.
 - BECAUSE IMPORTED FROM FAILED FILE COLORS MAY NOT MATCH LAYER PROPERTIES

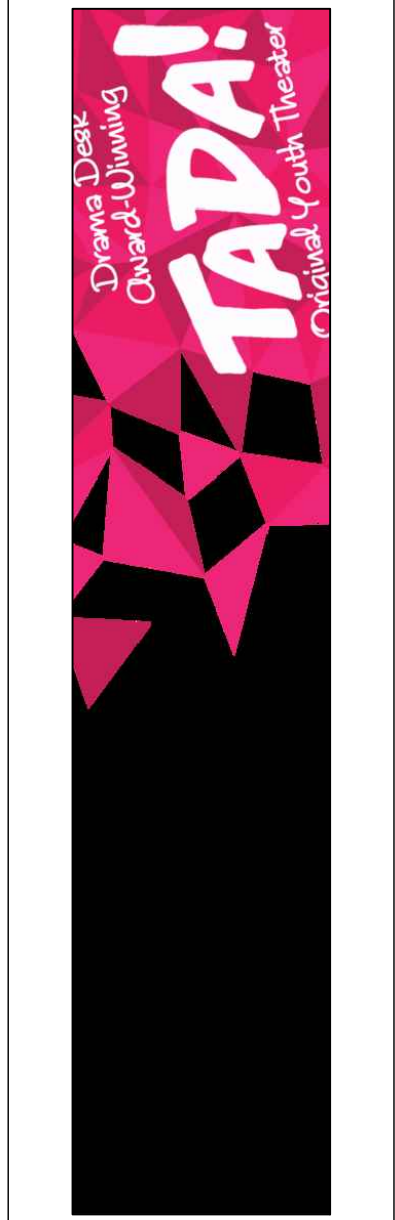


BOTCH

PLATE NUMBER: 2	DRAWING TITLE: SECTION		VENUE TADA! YOUTH THEATRE	
	SCALE: 1/2" = 1'-0"		PRODUCTION MANAGER	PRODUCTION STAGE MANAGER
			TECHNICAL DIRECTOR	
DRAWN BY: JACOB BROWN		ISSUE DATE: 12/19/23		

HEADER - CUT LIST
**BUILD WALL A,B,C THEN DOUBLE CHECK
WIDTH OF HEADER BEFORE BUILD.
LAUNA


- DETAIL
- (2) @1"X1'-2"
 - (16) @1"X1'-10"
 - (4) @1"X2'-1"

- $\frac{3}{4}$ " PLYWOOD
- (2) @L 12"X10">8* ONE SIDE
 - (2) @L 12"X10">45* ONE SIDE
 - (2) @2'-6"x10"
 - (4) @8'x10"
 - (2) @1'-2"X8'
 - (1) @1'-2"X4'-6"

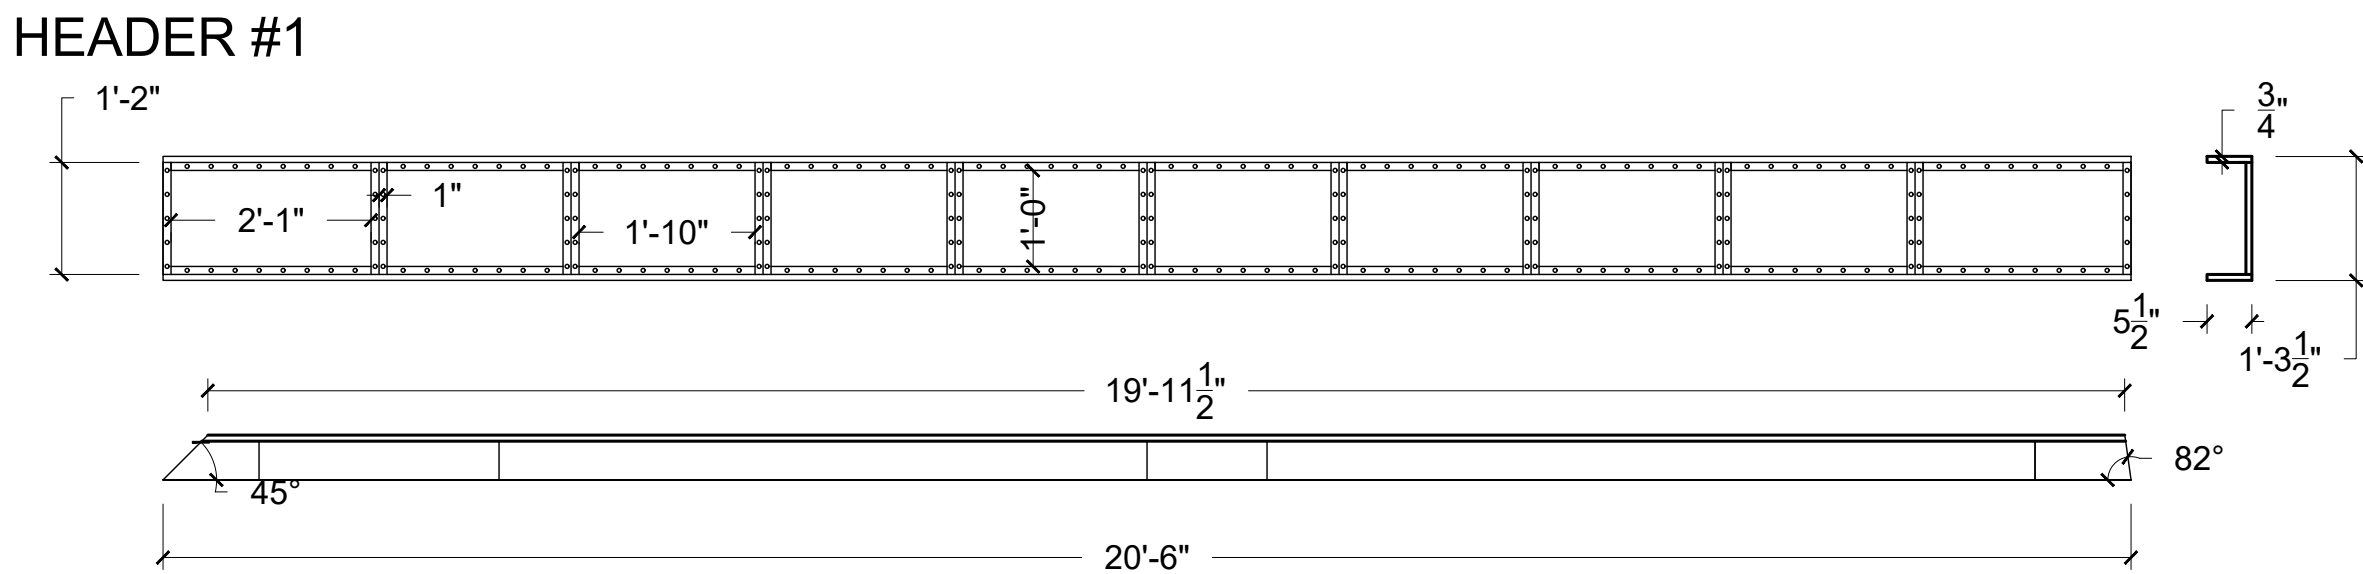

1
4
-
HEADER #1

SCALE: 1/2" = 1' - 0"

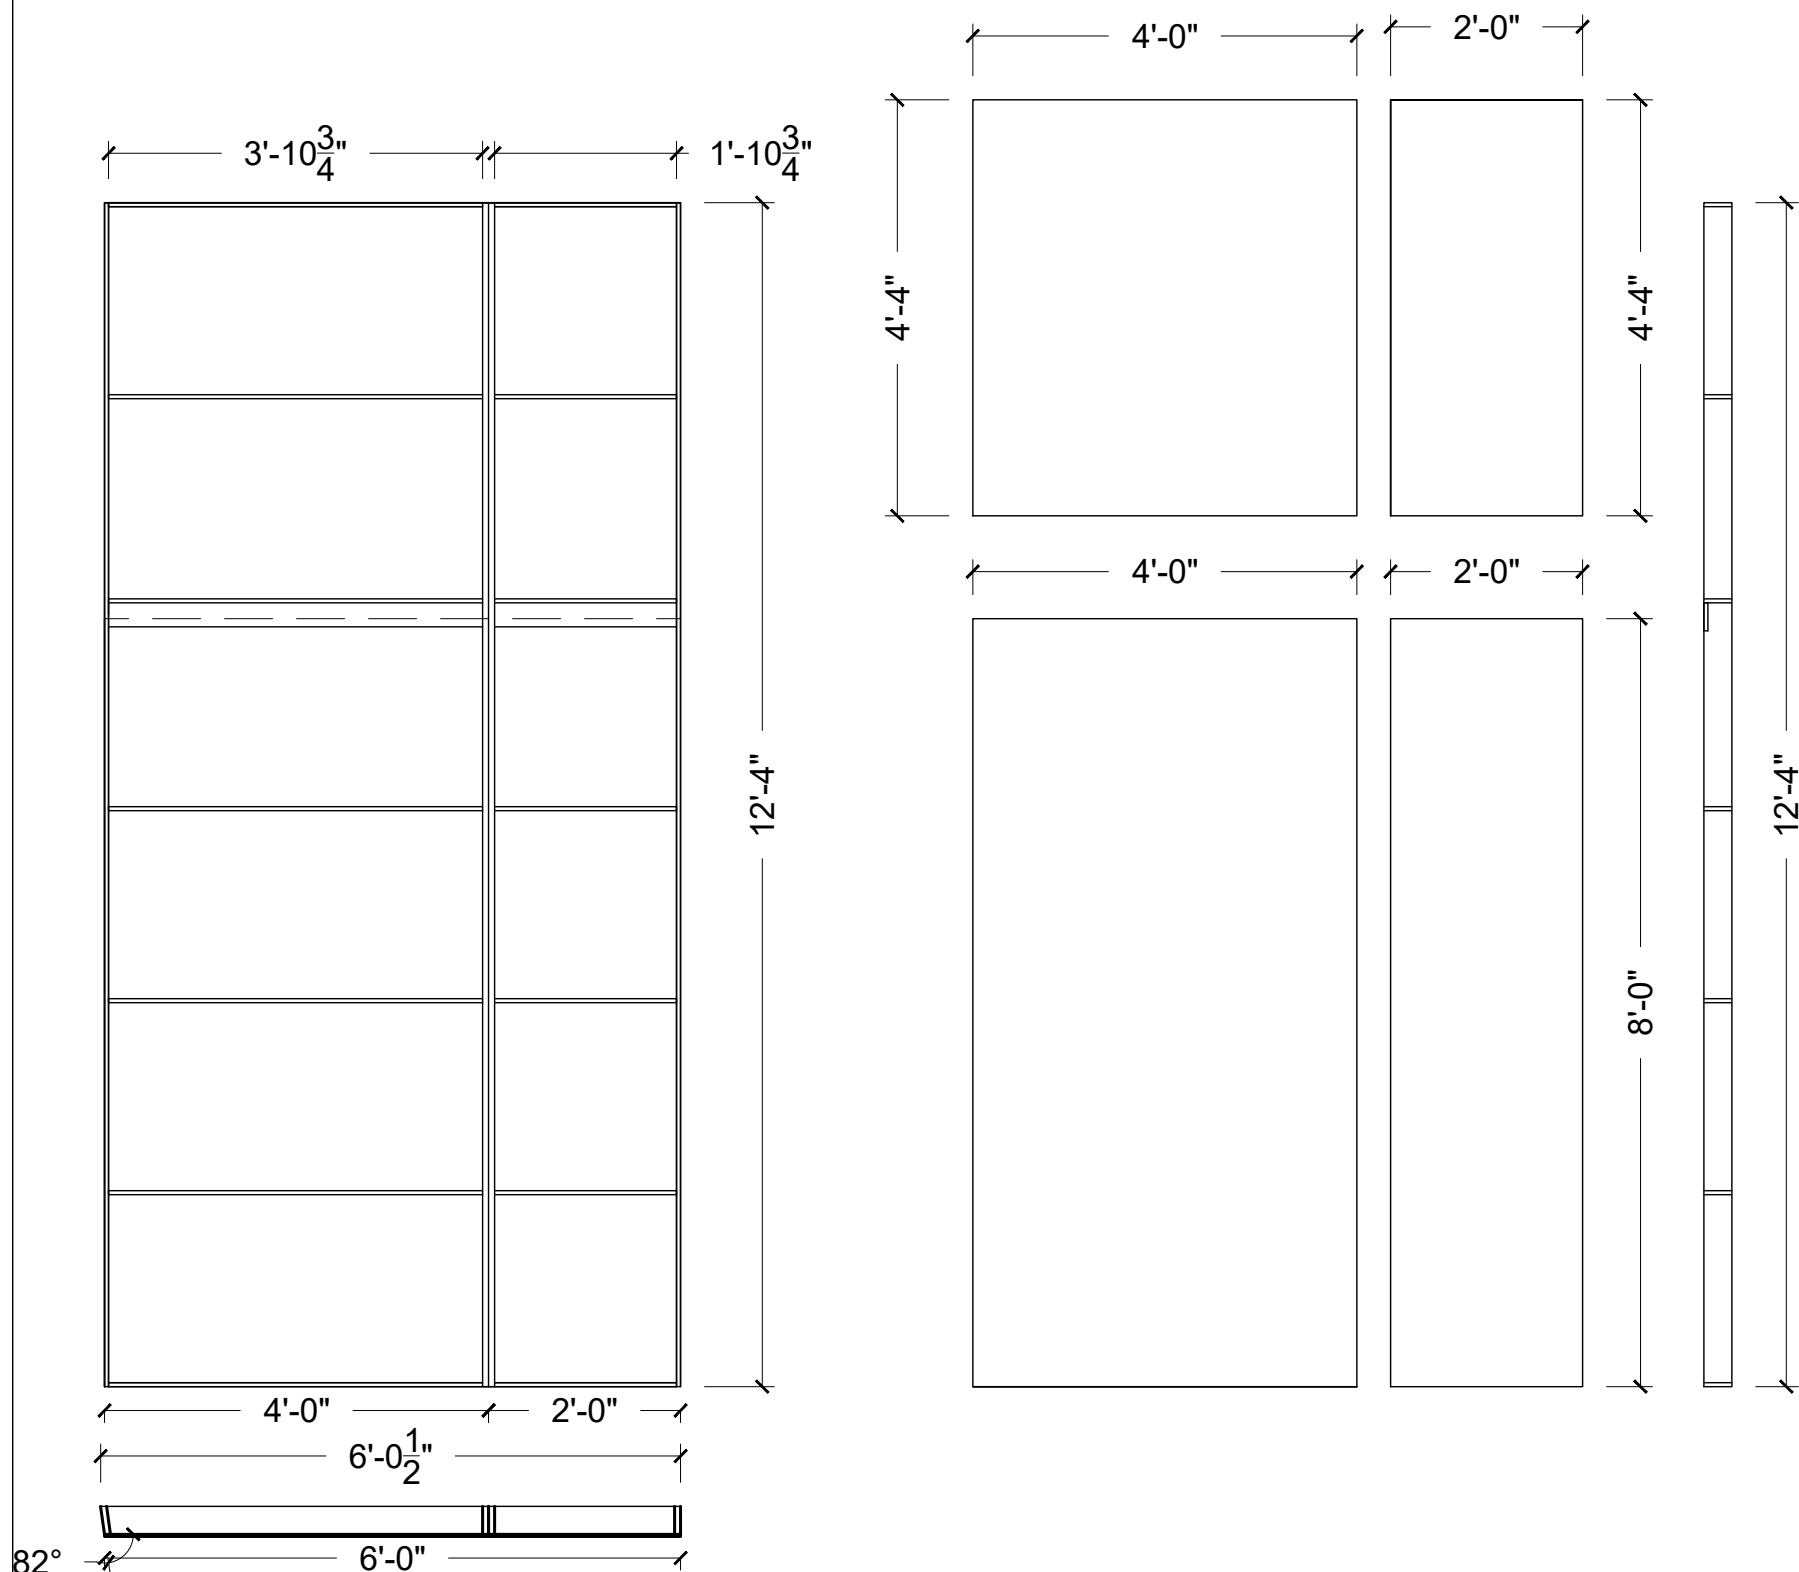

WALL C - CUT LIST
LAUNA

- (1) 4' X 8'
- (1) 4' X 4'-4"
- (1) 2' X 8'
- (1) 2' X 4'-4"

1X4 PINE

- (1) @ 8' >8* WHOLE LENGTH SIDE
- (3) @ 8'
- (7) @ 3'-10 $\frac{3}{4}$ "
- (7) @ 1'-10 $\frac{3}{4}$ "
- (1) @4'-4" >8* WHOLE LENGTH OF SIDE
- (3) 4'-4"

3
4
-
WALL C

SCALE: 1/2" = 1' - 0"



5
4
-
PORTAL #1 WALL LAYOUT


SCALE: 1/2" = 1' - 0"

WALL A - CUT LIST
LAUNA

- (1) @1'-6"X8'
- (1) @1'-6"X4'-4"


1X4 PINE

- (2) @ 8' >45*WHOLE LENGTH SIDE
- (2) @ 4'-4" >45* WHOLE LENGTH SIDE
- (7) @ L 1'-3 $\frac{3}{4}$ " >45* BOTH SIDES
- (1) @ L 1'-3 $\frac{3}{4}$ " >45* ON EDGE BOTH SIDES

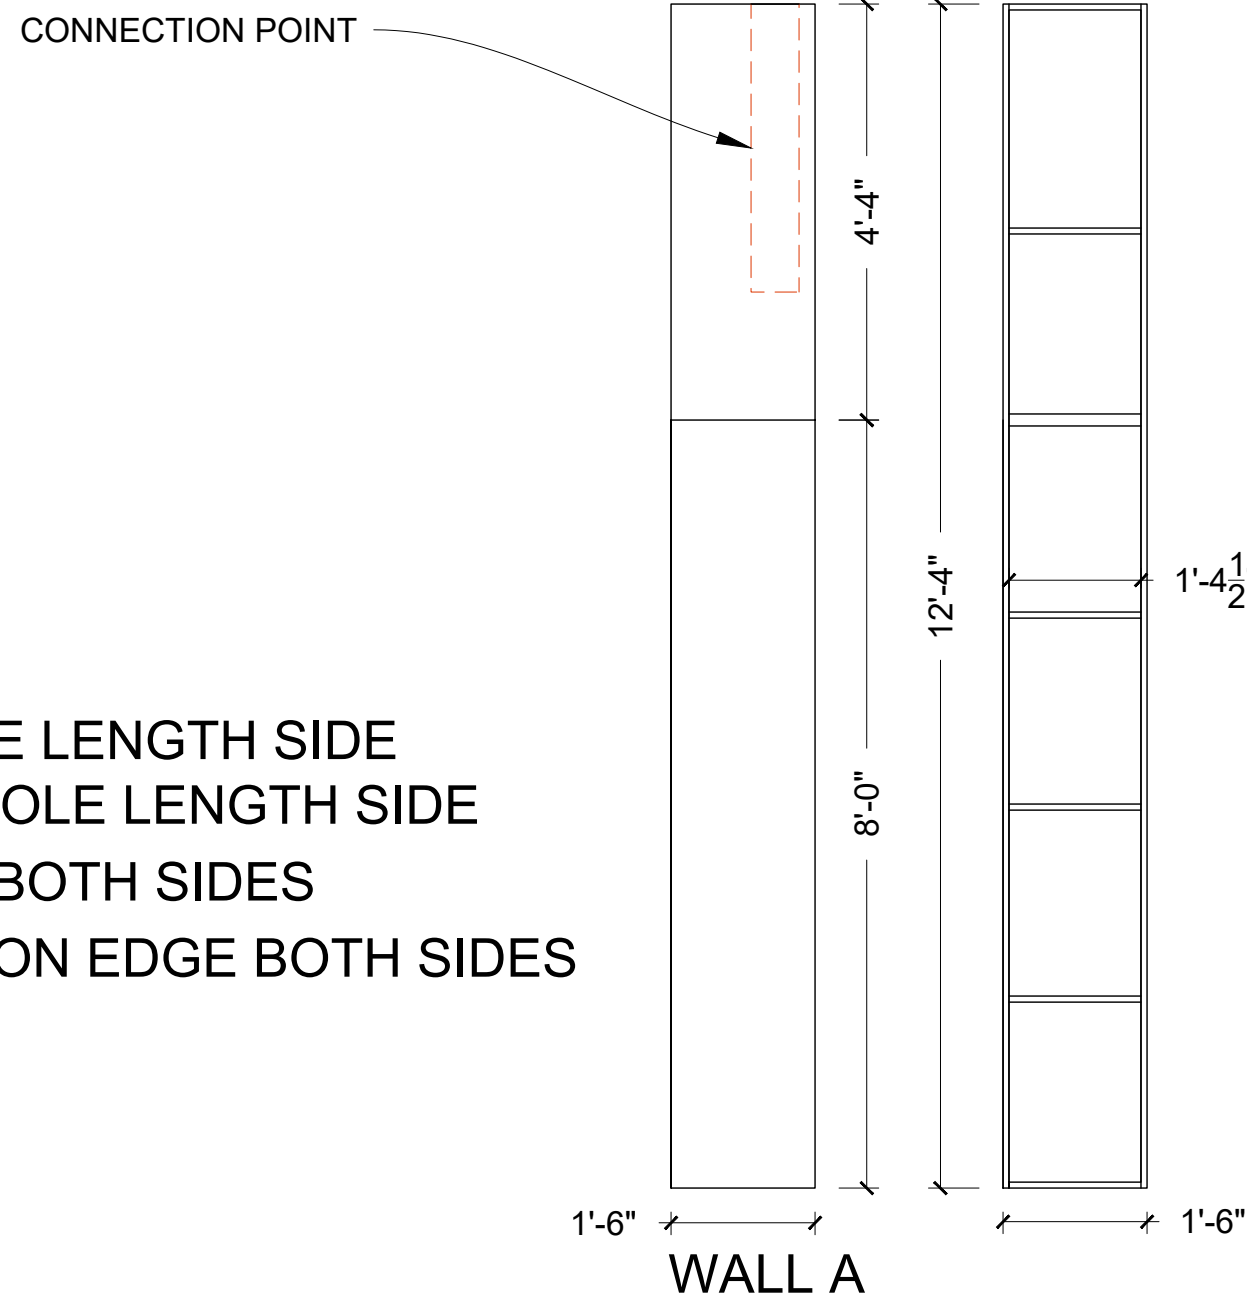

2
4
-
WALL A

SCALE: 1/2" = 1' - 0"

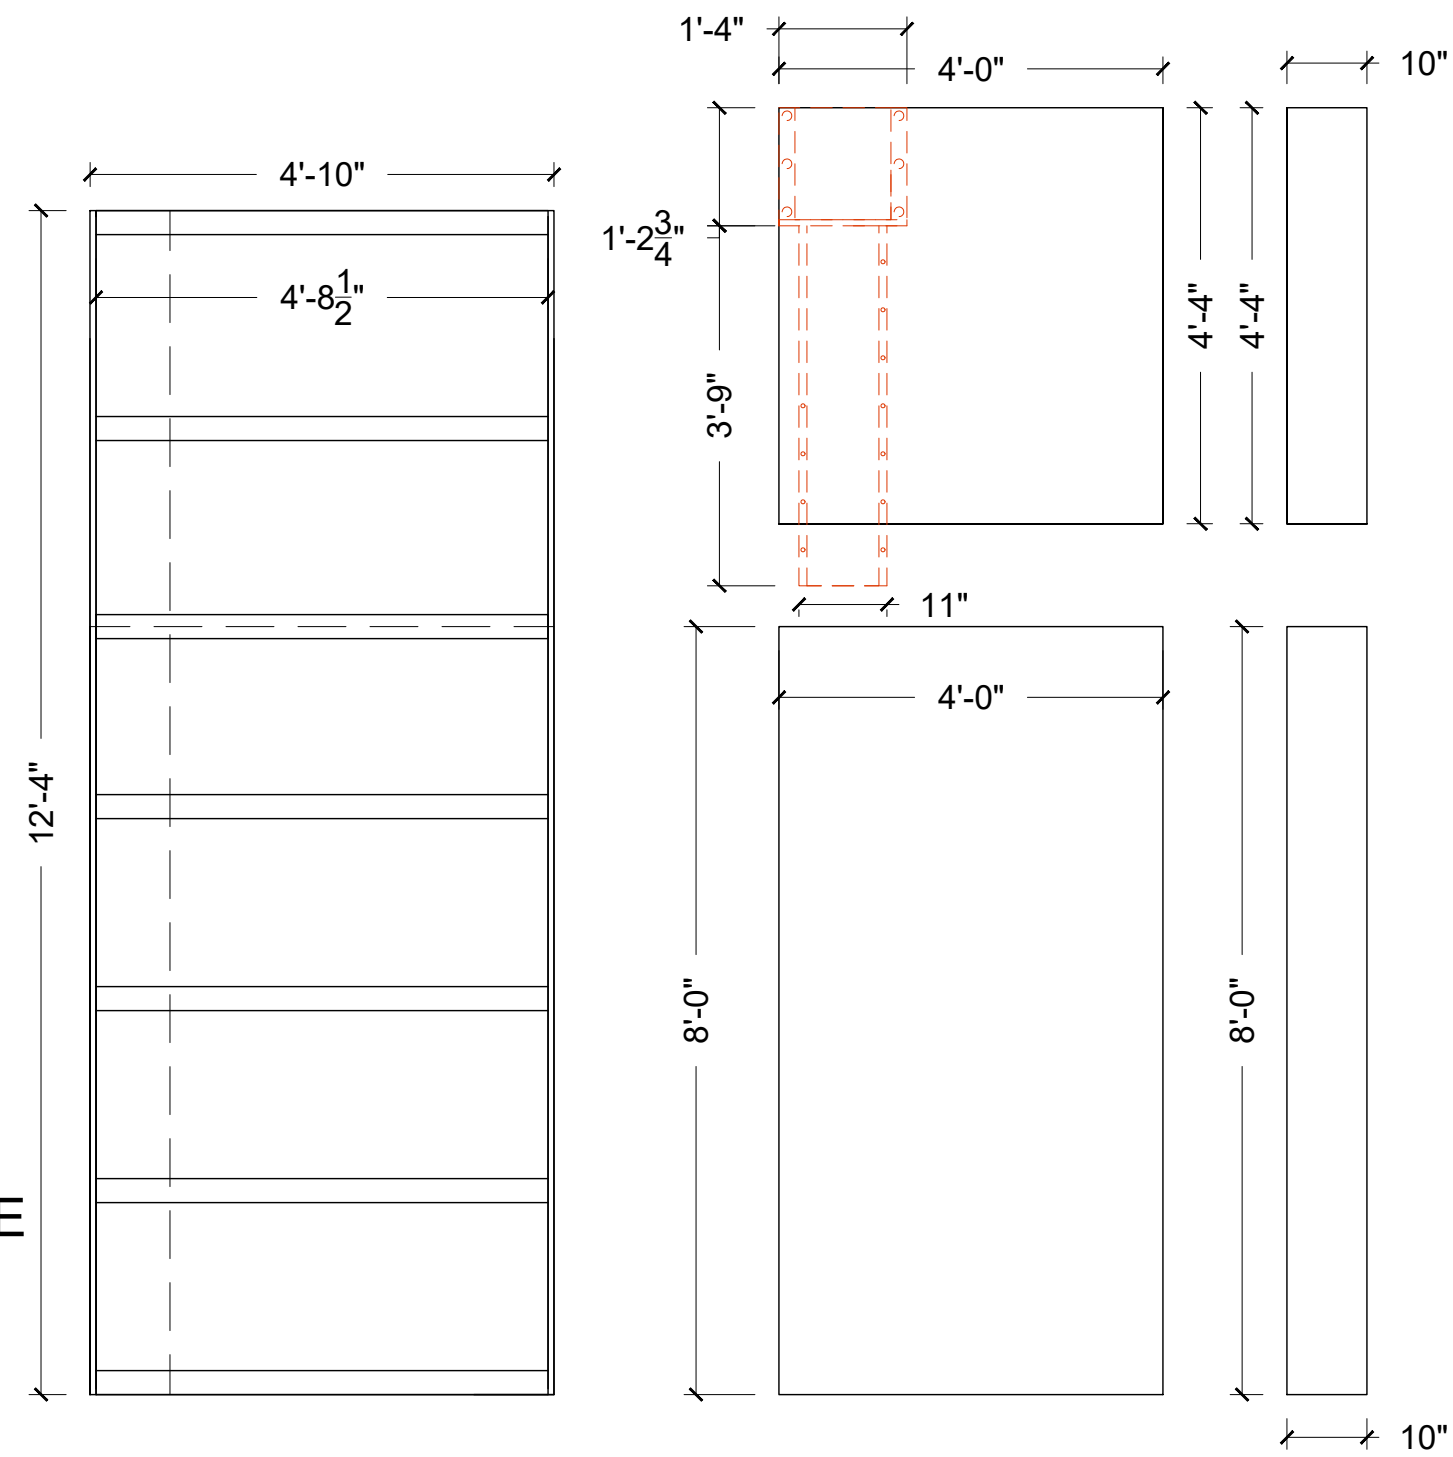

WALL B - CUT LIST
LAUNA

- (1) 4' X 8'
- (1) 4' X 4'-4"
- (1) 10" X 8'
- (1) 10" X 4'-4"

1X4 PINE

- (2) @ 8' >45* WHOLE LENGTH SIDE
- (2) @ 4'-4" >45* WHOLE LENGTH SIDE
- (8) @ L 4'-8 $\frac{1}{2}$ " >8* BOTH SIDES ON EDGE

4
4
-
WALL B


SCALE: 1/2" = 1' - 0"

SCALE: 1/2" = 1'-0"
WHEN PRINTED AT 100% ON ARCH D PAPER (24X36)

DRAWING RELEASE: WORKING

NOTES:


- HEADER #1 WAS STARTED ON 12/21/2023.

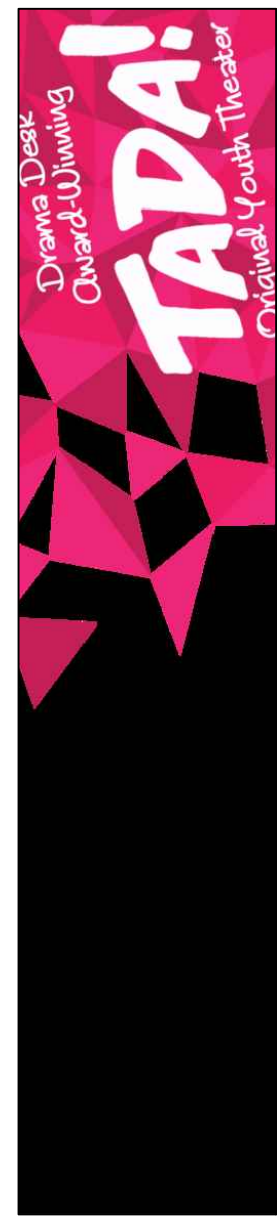

BOTCH

VENUE TADA! YOUTH THEATRE	PRODUCTION MANAGER	PRODUCTION STAGE MANAGER
	TECHNICAL DIRECTOR	
DRAWING TITLE: PORTAL1	ISSUE DATE: 12/19/23	
	SCALE: 1/2" = 1'-0"	DESIGNED BY: JACOB BROWN
PLATE NUMBER: 4A		

(1) @2'-0"X8'
(2) @2'-0"X3'-6"

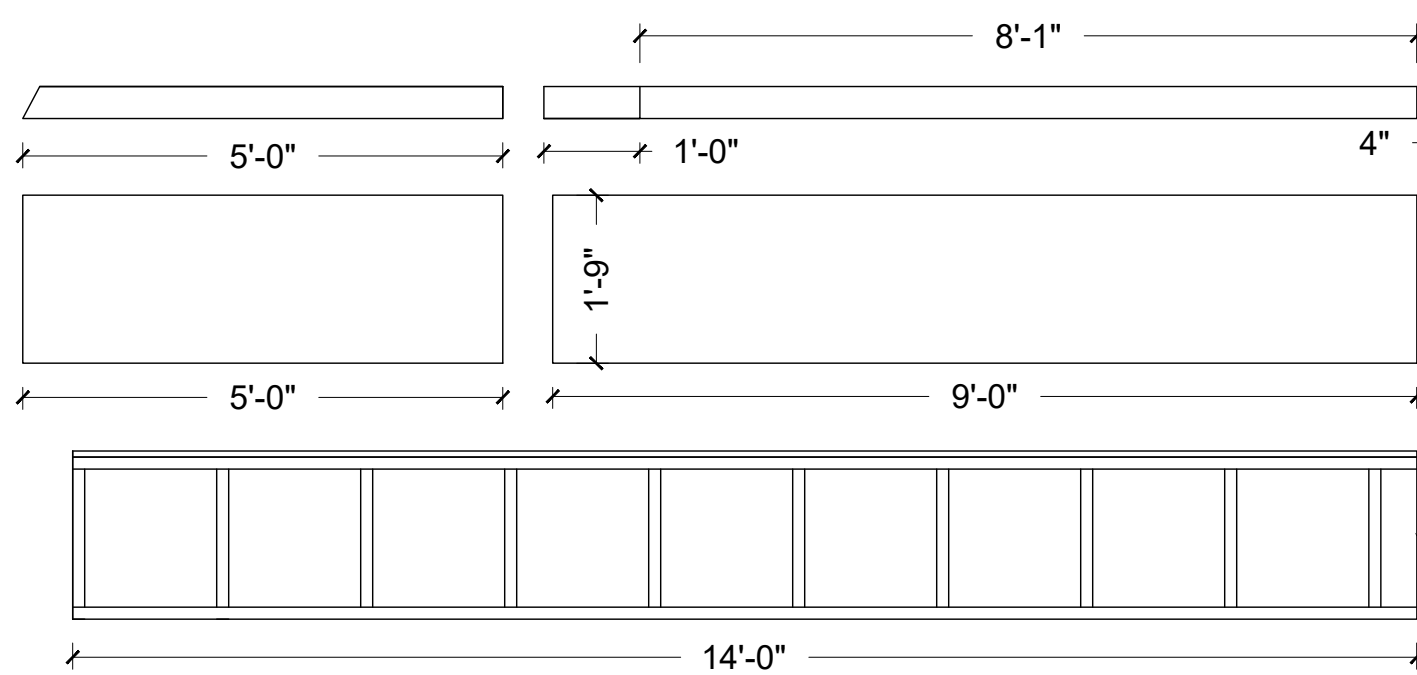


HEADER 3 - CUT LIST
3/4" PLY
(1) @8'X4"
(1) @1'X4"
(1) @5'X4" >28*
LAUAN
(1) @8'X1'-9"
(1) @1'X1'-9"
(1) @5'X1'-9"
LAUAN DETAIL
(10) @ 1 1/2" X1'-5 1/4"

SEE NOTES**


1
6
PORTAL #3 HEADER - COMPLETED

SCALE: 1/2" = 1' - 0"

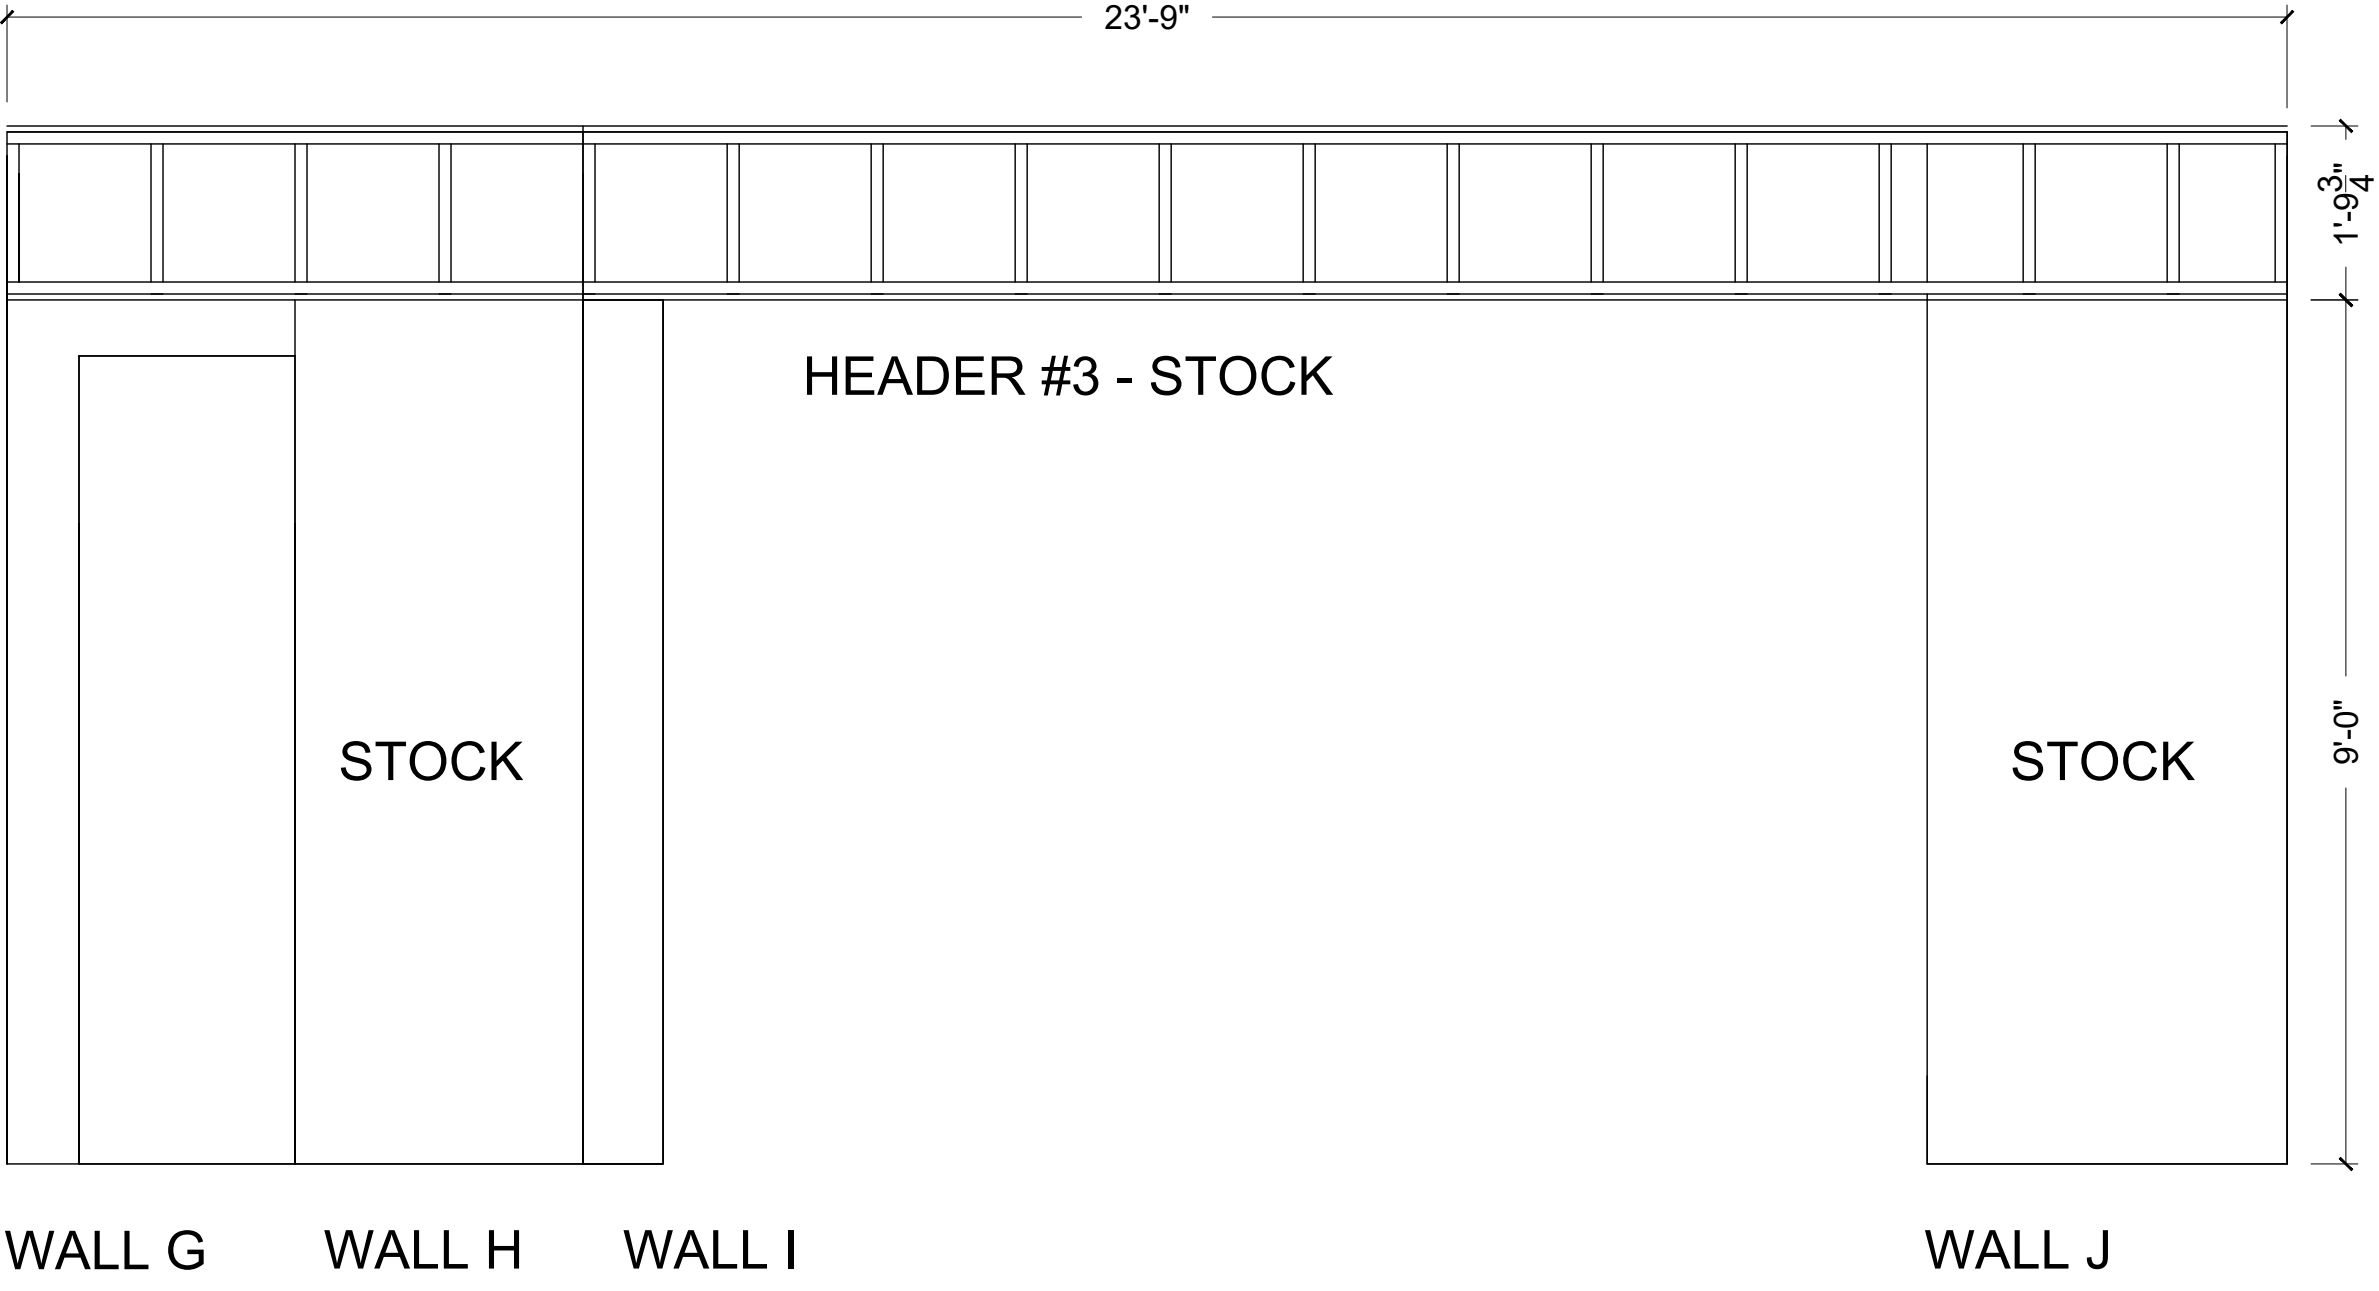


3
6
PORTAL #3 WALLS

SCALE: 1/2" = 1' - 0"

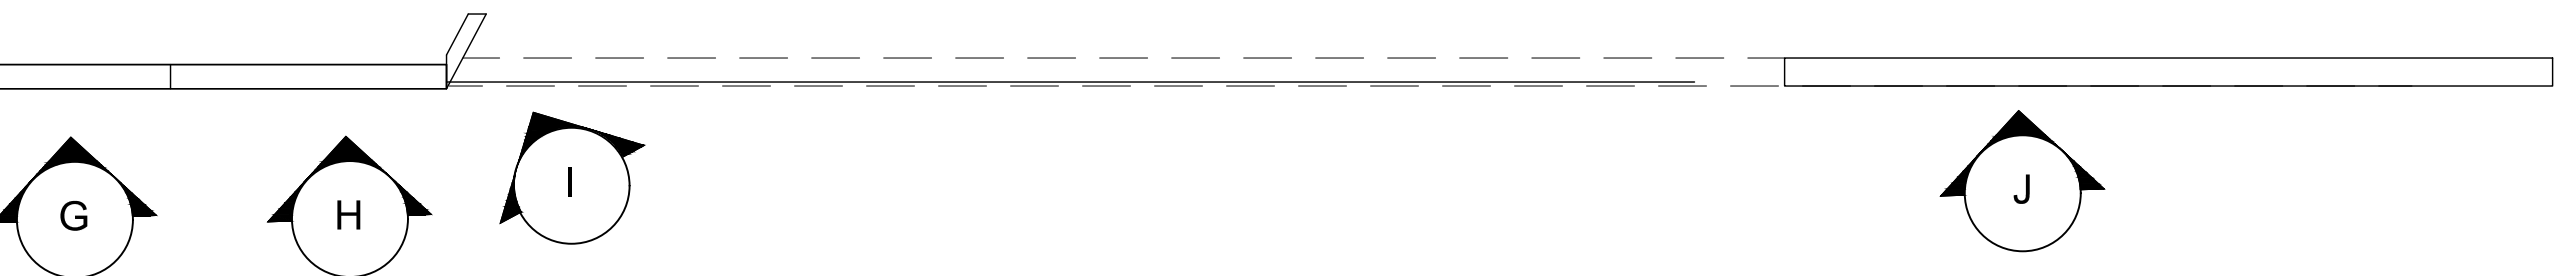


4
6
PORTAL #3 WALL LAYOUT

SCALE: 1/2" = 1' - 0"

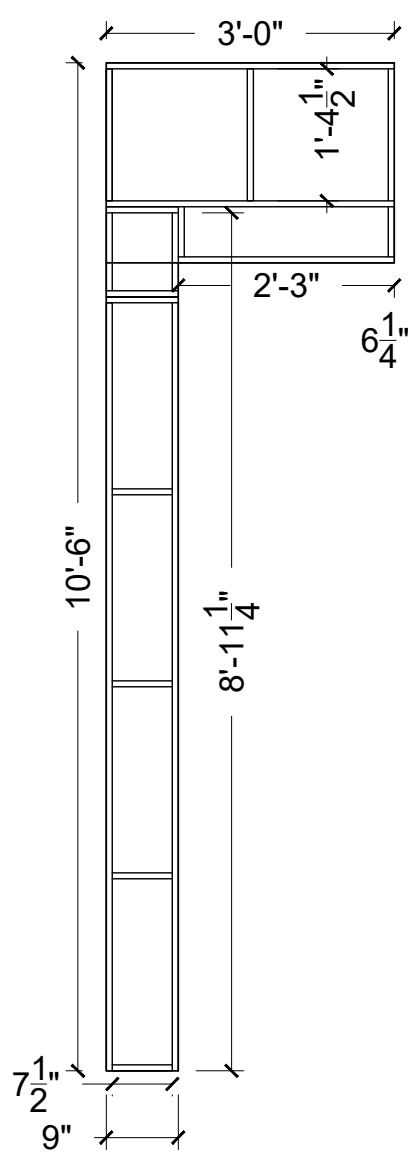


WALL G - CUT LIST
LAUAN
(1) @2'-1"X3'-0"
(1) @0'-9"X8'-0"
1X4 PINE
(2) @8'
(4) @7'-1/2"
(3) @9"
(2) @6 1/4"
(2) @9 3/4"
(1) @2'-3"
(2) @3'-0"
(3) @1'-4 1/2"

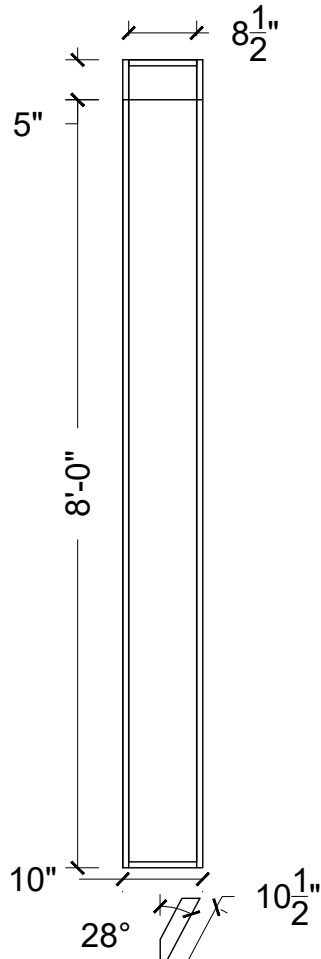

WALL I - CUT LIST
LAUAN
(1) @0'-10"X0'-5"
(1) @0'-10"X8'-0"
1X4 PINE
(2) @8' >28*
(2) @0'-5" >28*
(7) @8 1/2" >28*

2
6
WALL G & I

SCALE: 1/2" = 1' - 0"

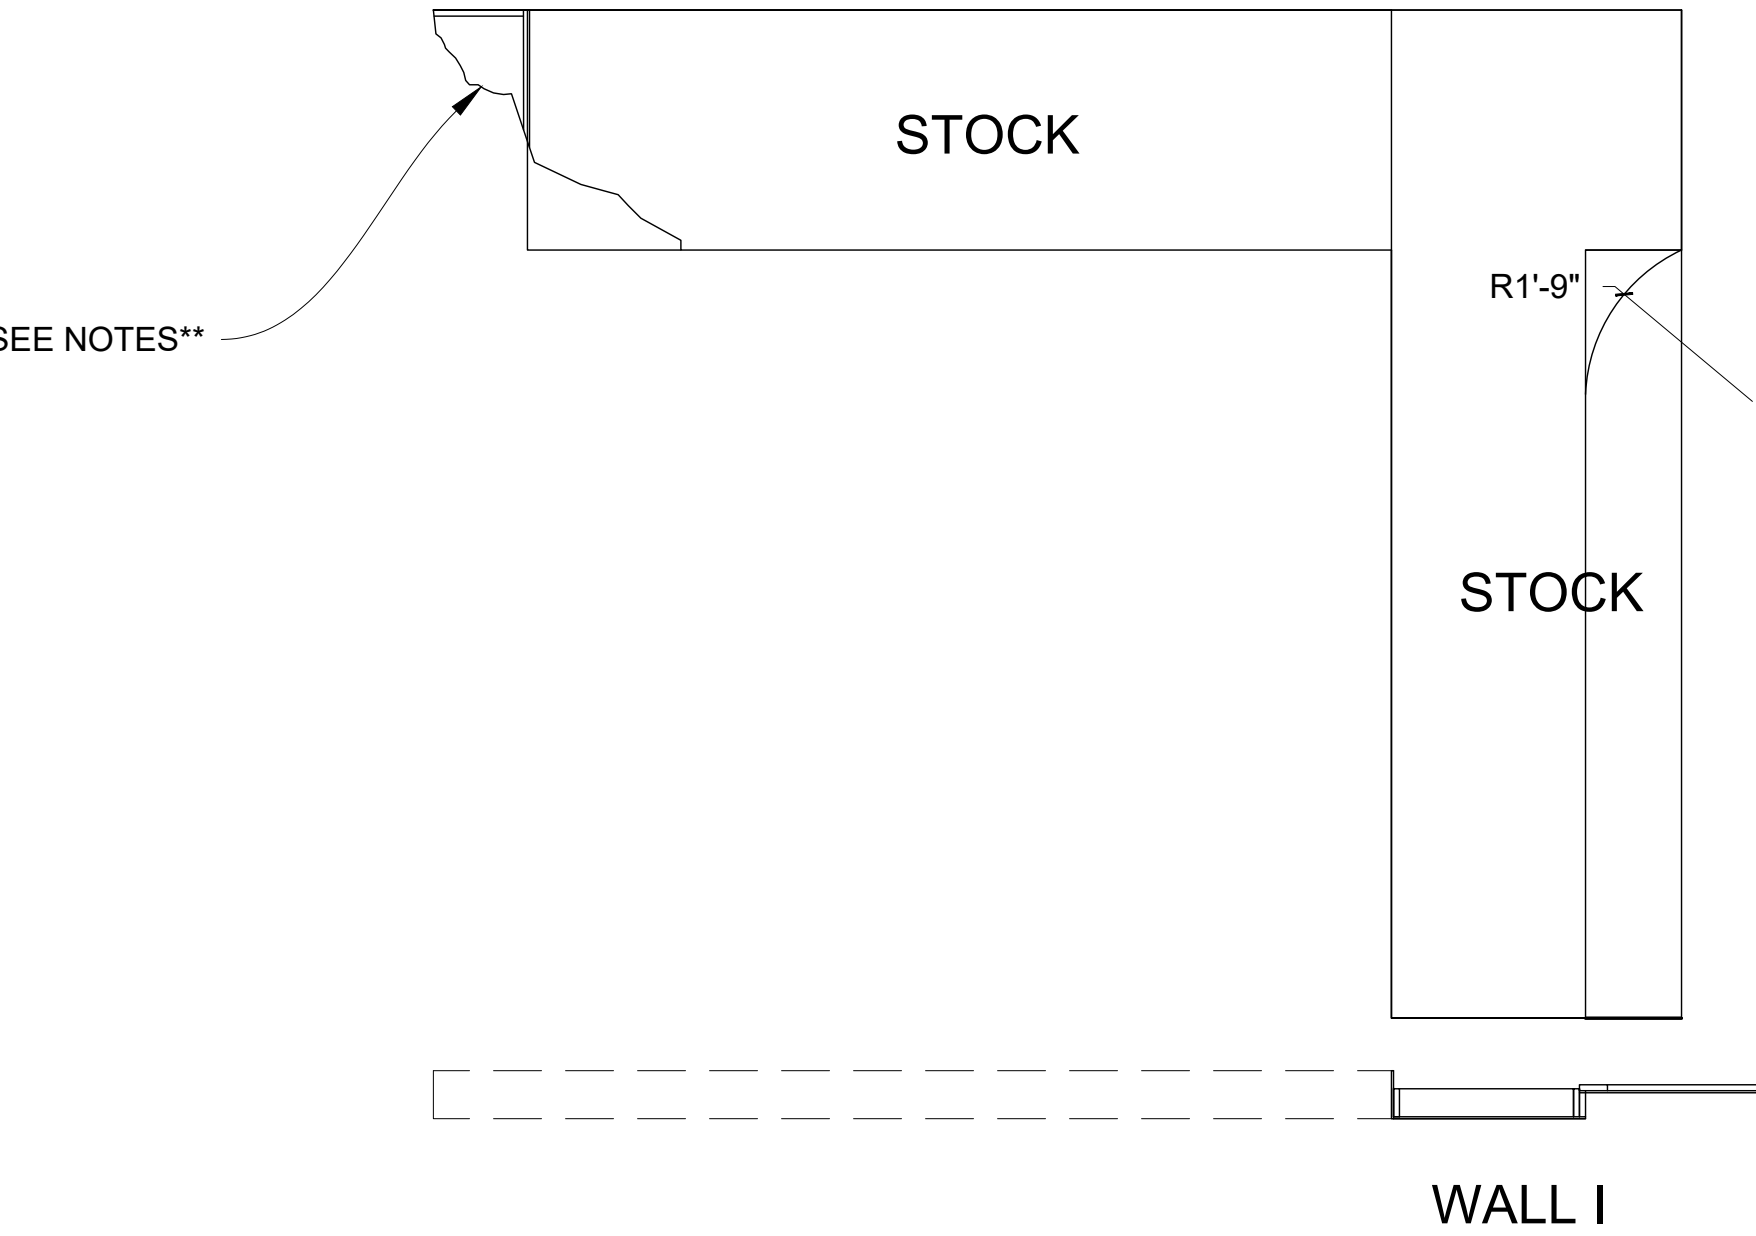

WALL J - LAUNA
(1) @
(1) @
(1) @
ARCH
R18" @1
1X4 PINE
(2) @
(2) @
(5) @
(4) @


5
6
PORTAL 4 - COMPLETED SEE NOTES

SCALE: 1/2" = 1' - 0"

SCALE: 1/2" = 1'-0"
WHEN PRINTED AT 100% ON ARCH D PAPER (24X36)


DRAWING RELEASE: WORKING

NOTES:
-- PORTAL #3 HEADER COMPLETED ON 12/21/2023
-- ARCH ON PORTAL FOR STILL NEEDS TO BE CUT OUT AND BLACK MASKING TO CONTINUE THE WALL UNDER A/C UNIT STILL NEEDS TO BE ATTACHED.
-- FOAM NEEDS TO BE ADDED FOR DEPTH OF BROKEN HEADER.

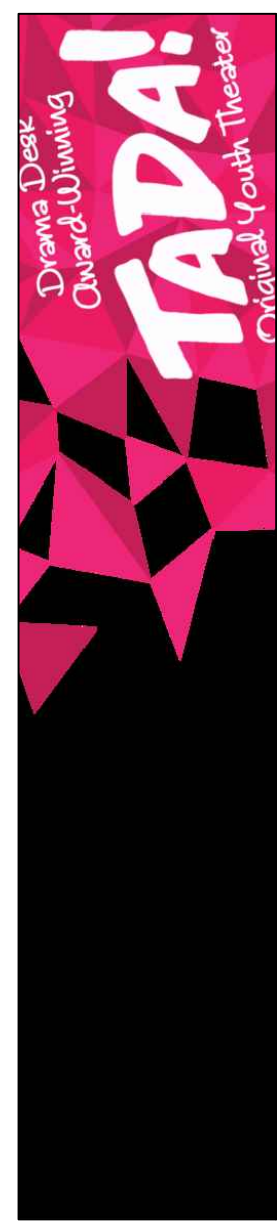

BOTCH


DRAWING TITLE: PORTAL 3	VENUE TADA! YOUTH THEATRE		ISSUE DATE: 12/19/23	SCALE: 1/2" = 1'-0"	DRAWN BY: JACOB BROWN
	PRODUCTION MANAGER	PRODUCTION STAGE MANAGER			

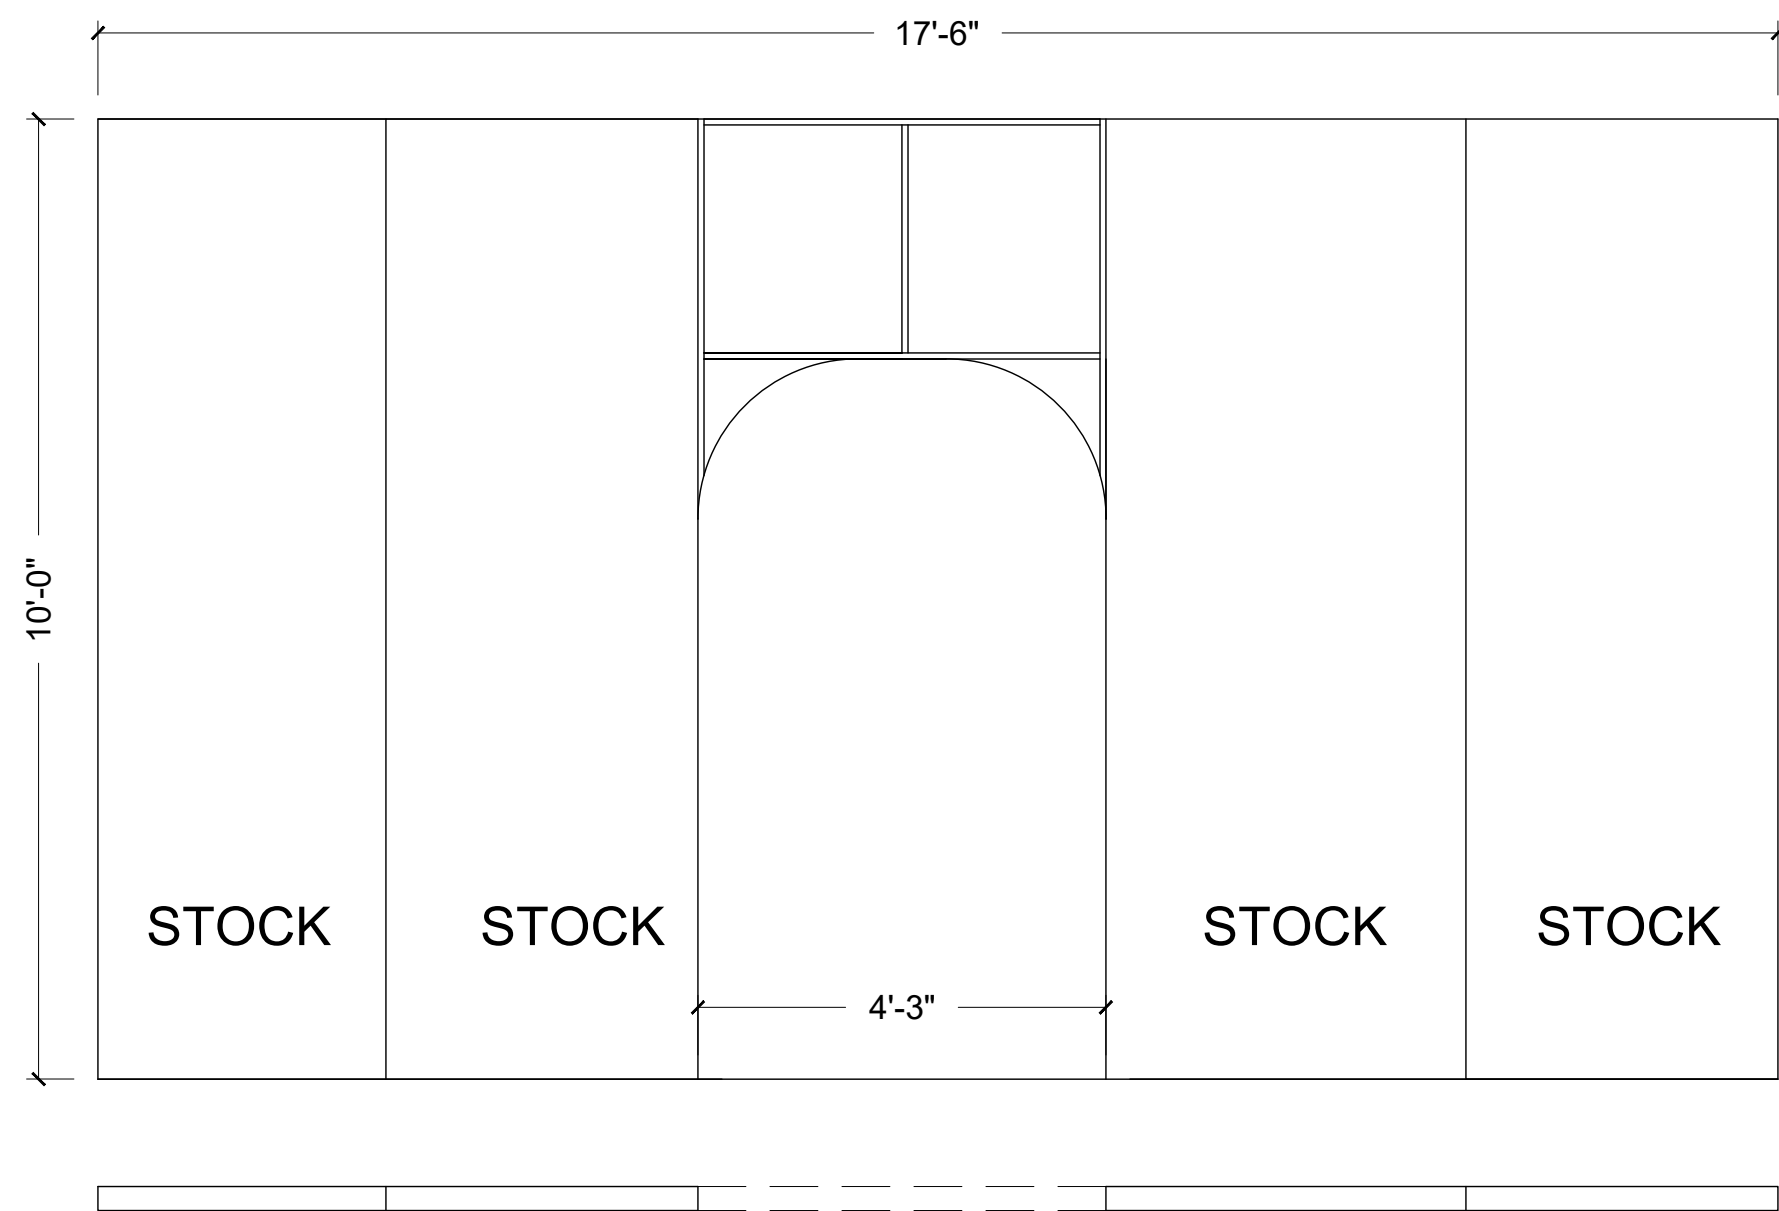

1
7

PORTAL 5 - COMPLETED


SCALE: 1/2" = 1' - 0"

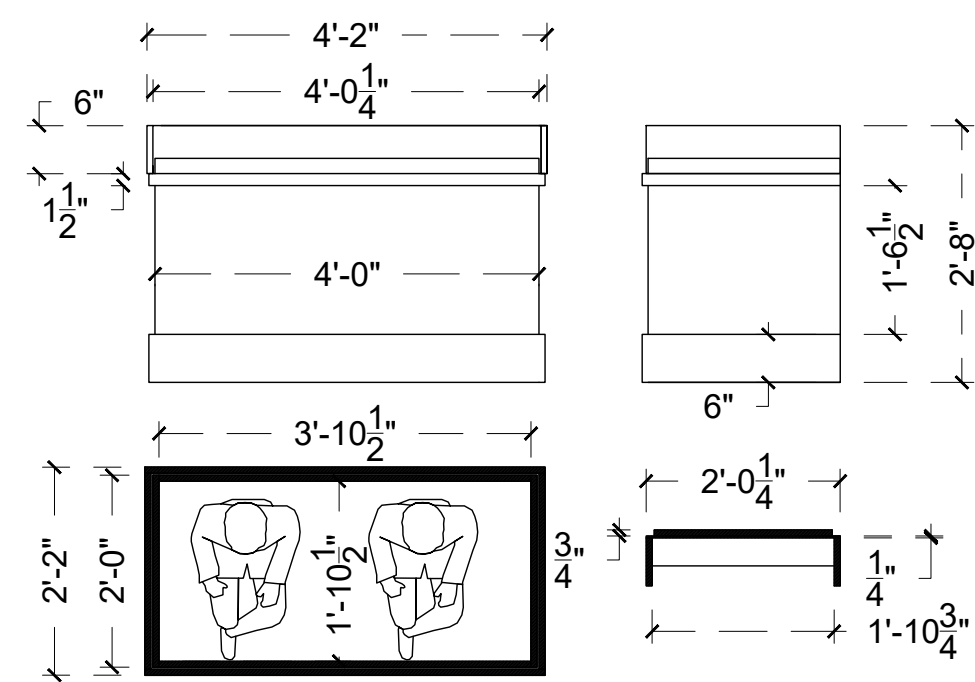

4
7

TOMB - COMPLETED

SCALE: 1/2" = 1' - 0"

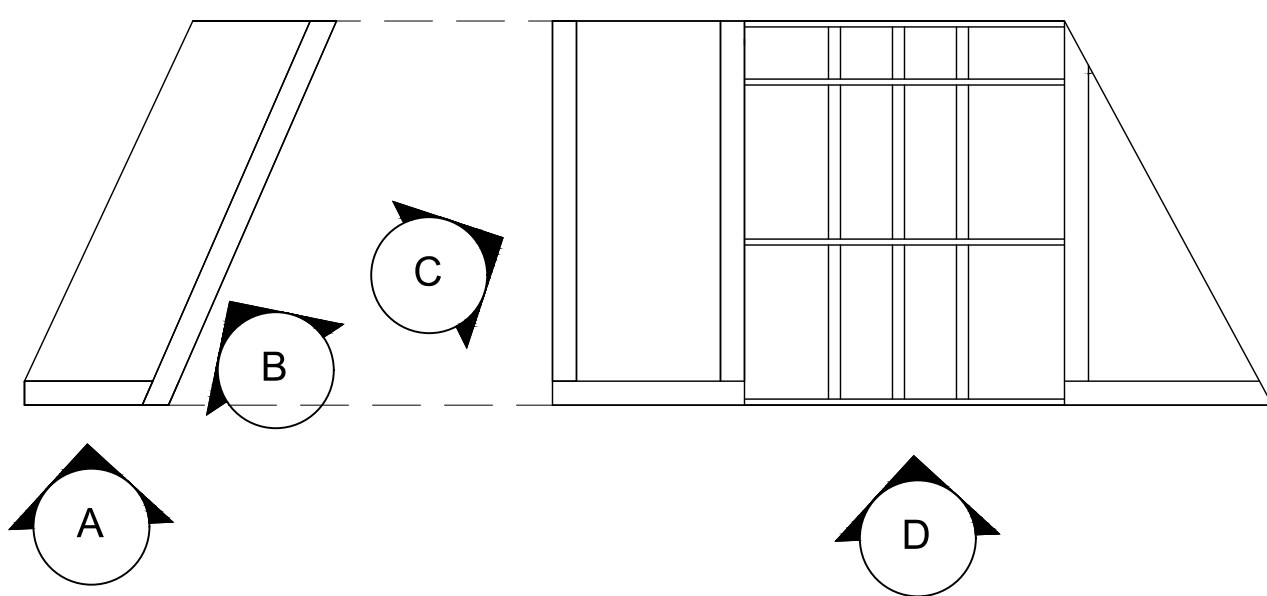

7
7

RAT UNIT - WALL LAYOUT

SCALE: 1/2" = 1' - 0"

8
7

RAT UNIT ARCHES


SCALE: 1/2" = 1' - 0"

BACK WALL - CUT LIST

- LAUNA
- (1) @4'-3"
- (2) @R20" 20"X20"

1X4 PINE


- (2) @4'-1" >45°
- (2) @4'-1 1/2"
- (1) @2'-4 1/2"

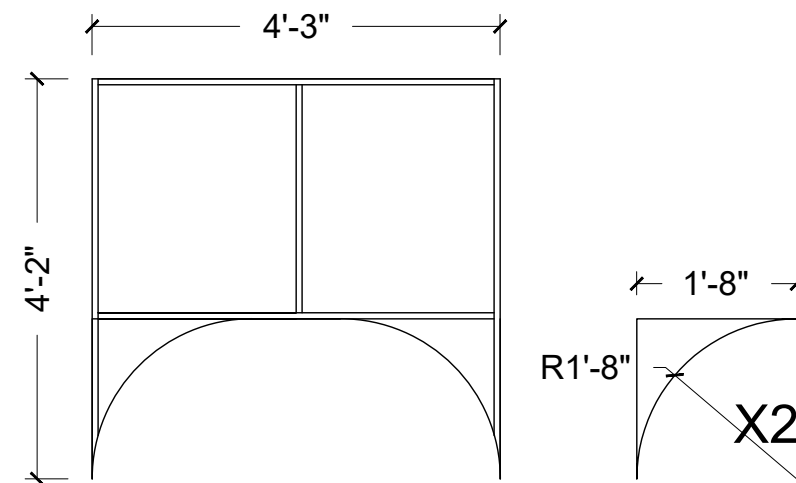

2
7

PORTAL 5 ARCH - SEE NOTES

SCALE: 1/2" = 1' - 0"

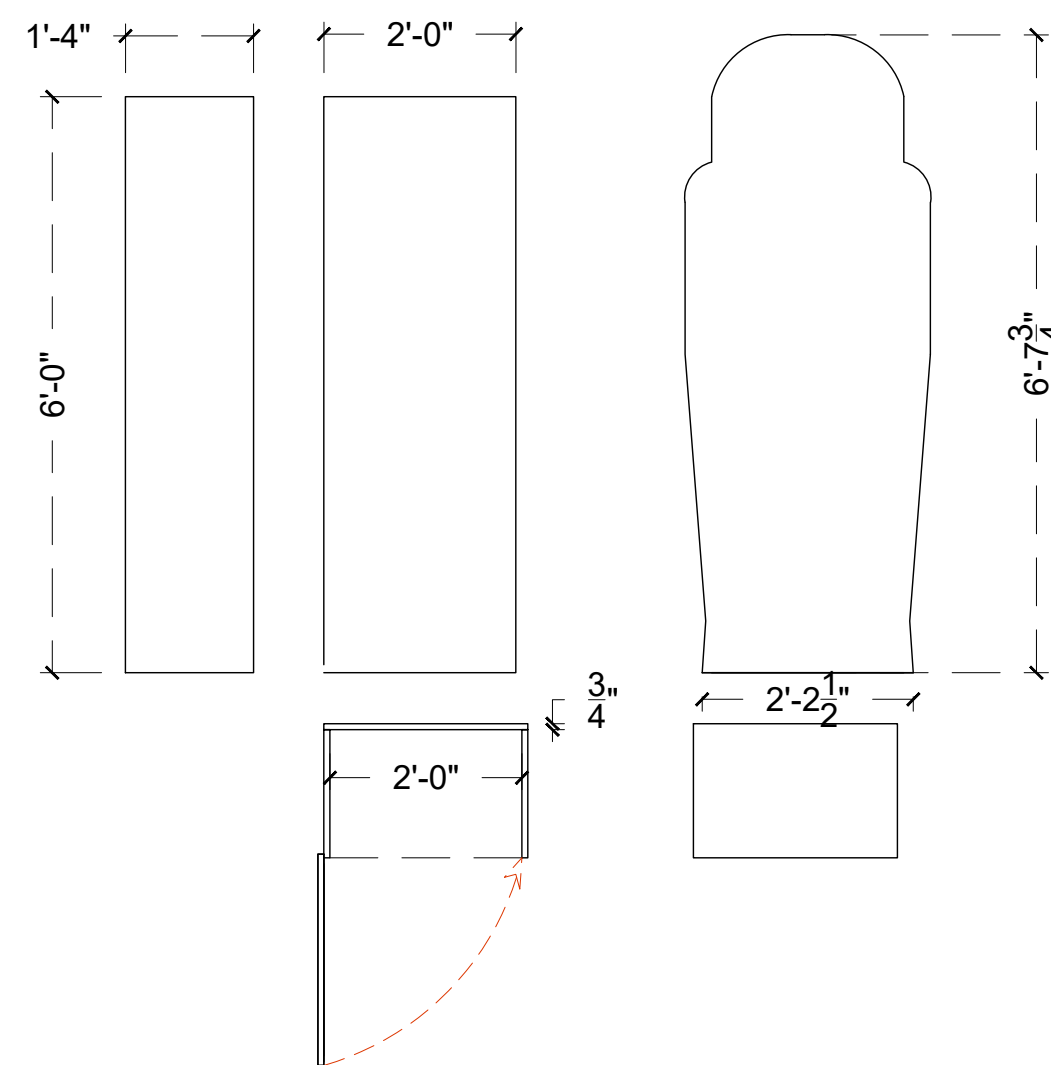


5
7

SARCOPHAGUS - COMPLETED

SCALE: 1/2" = 1' - 0"

NOTES:


BRACING WILL BE NEEDED
BETWEEN WALL A & B

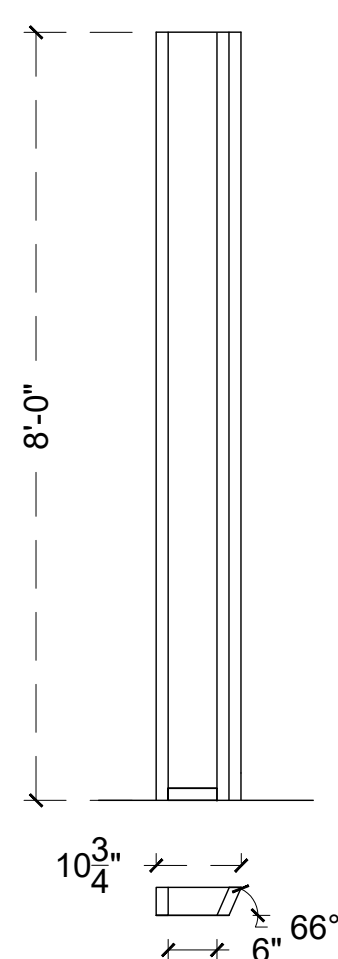

9
7

WALL A - COMPLETED


SCALE: 1/2" = 1' - 0"

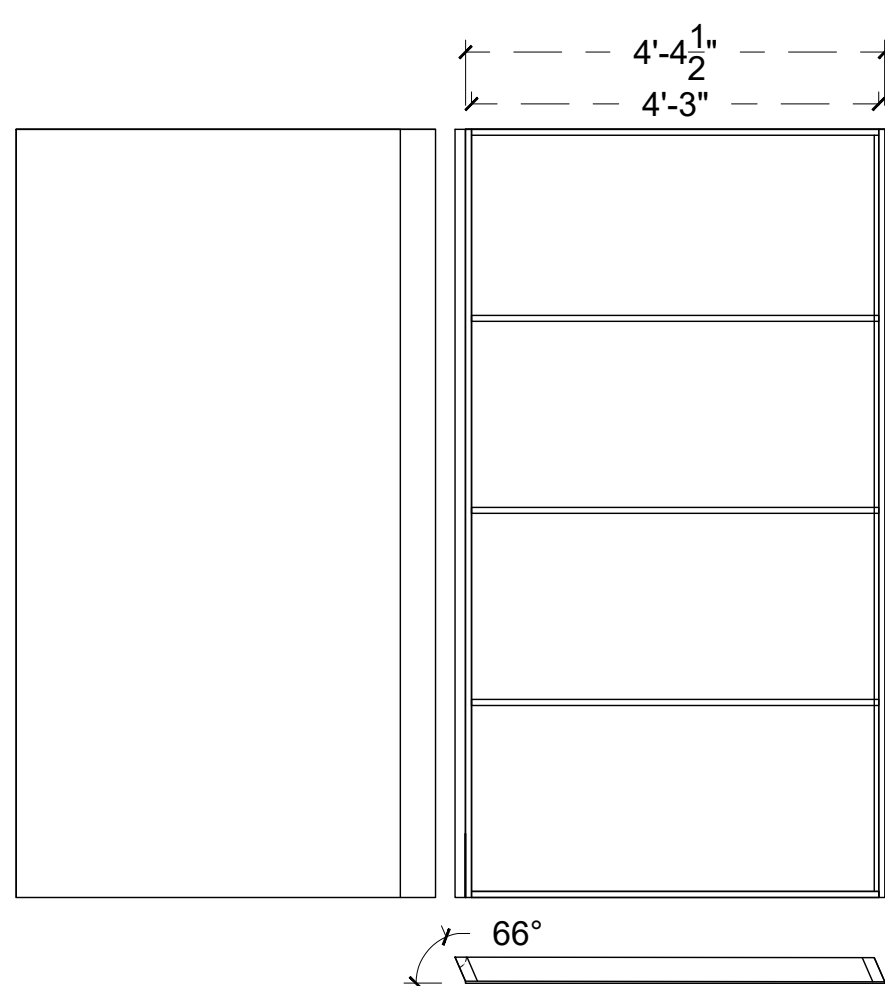

10
7

WALL B - STARTED


SCALE: 1/2" = 1' - 0"

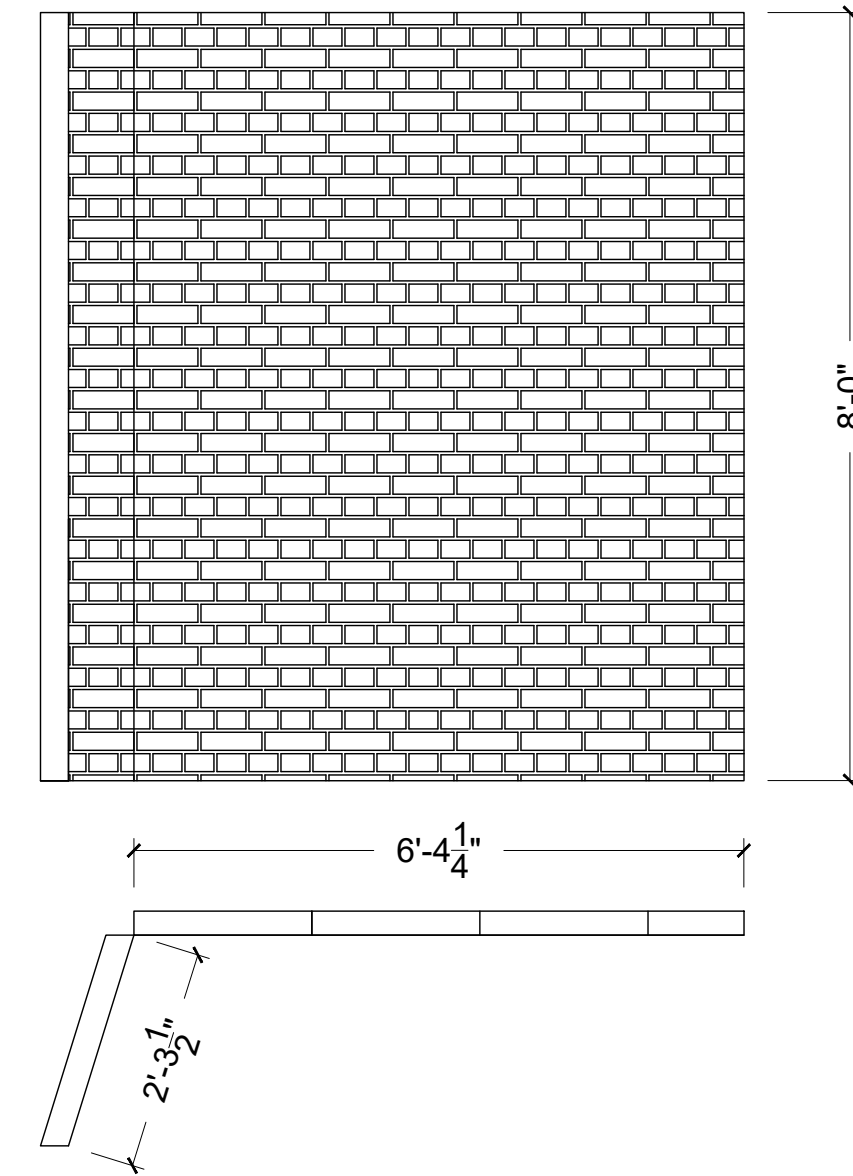

3
7

BACK WALL BEHIND PORTAL 5 - COMPLETED


SCALE: 1/2" = 1' - 0"

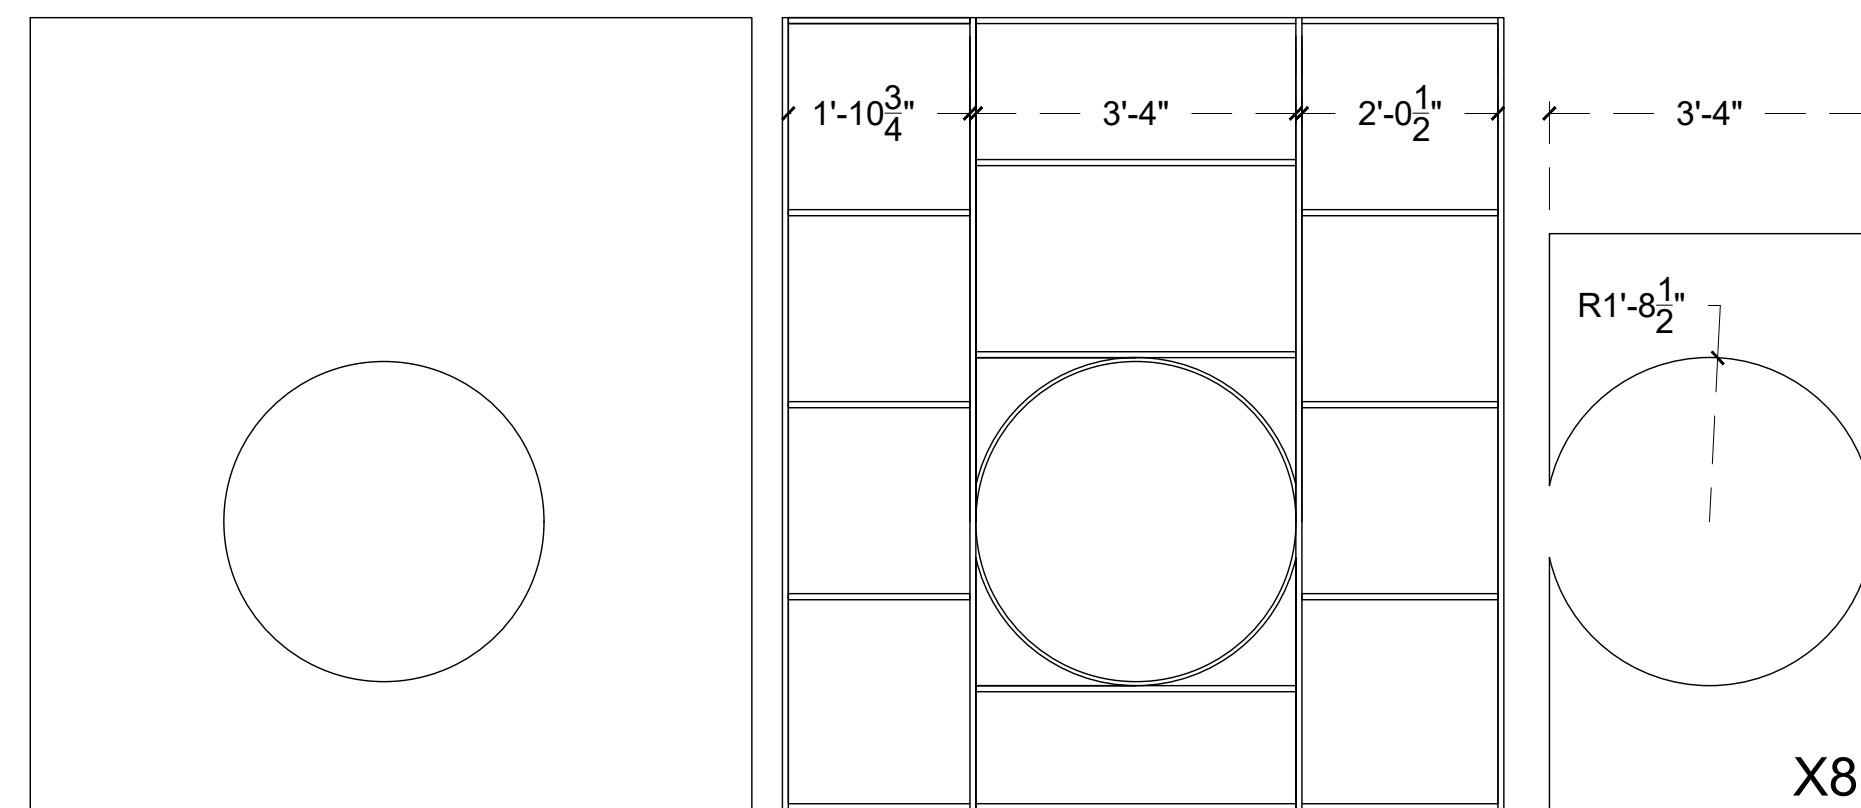

6
7

WALL D - COMPLETED

SCALE: 1/2" = 1' - 0"

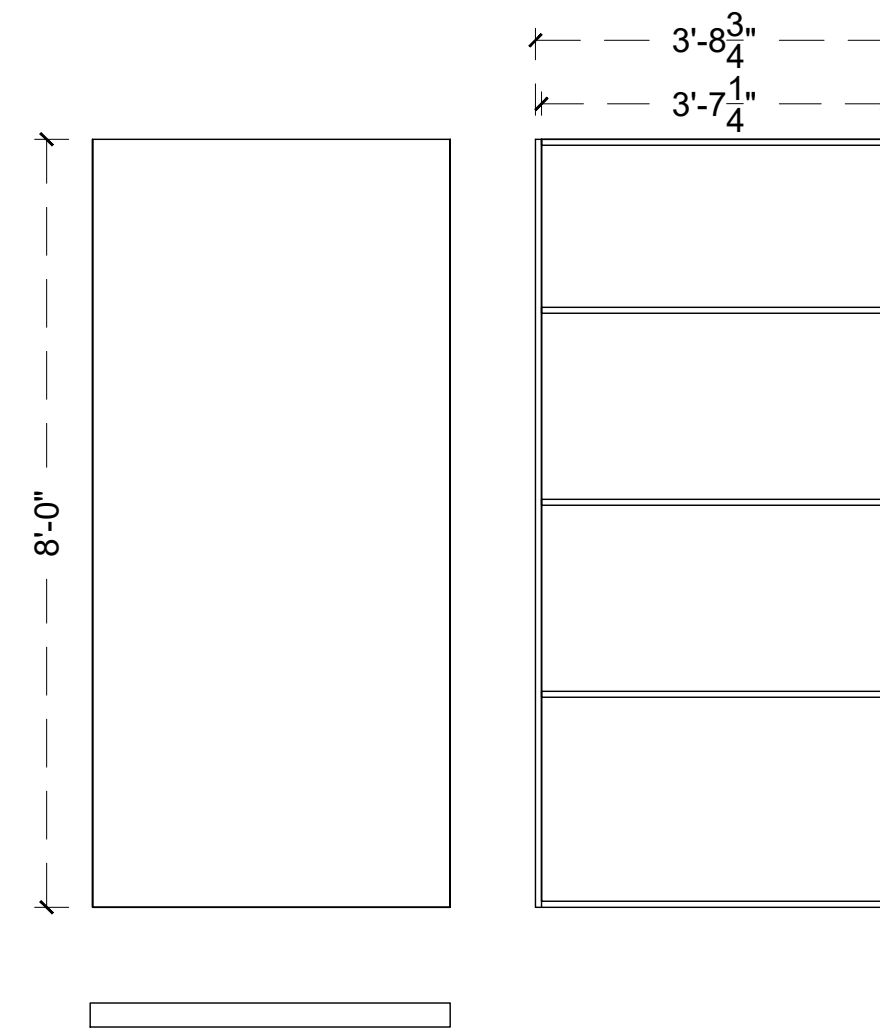

11
7

WALL C - COMPLETED

SCALE: 1/2" = 1' - 0"

NOTES

- ADDITION CROSS BRACING WILL BE NEEDED BETWEEN THE TWO UNITS OF THE HALLWAY FOR THE RAT UNIT/
- ARCHES STILL NEED TO BE BUILT
- CASTORS NEED TO BE ADDED TO THE RAT UNIT (PM WILL BE PURCHASING WHEELS AND A DECISION WILL BE MADE ON LOCATION.

SCALE: 1/2" = 1'-0"

WHEN PRINTED AT 100% ON ARCH D PAPER (24X36)



BOTCH

VENUE
TADA! YOUTH THEATRE

PRODUCTION MANAGER




TECHNICAL DIRECTOR

DRAWING TITLE:
PORTAL 5

PLATE NUMBER:
7

ISSUE DATE:
12/19/23




SCALE:
1/2" = 1'-0"
PERSON:
JACOB BROWN

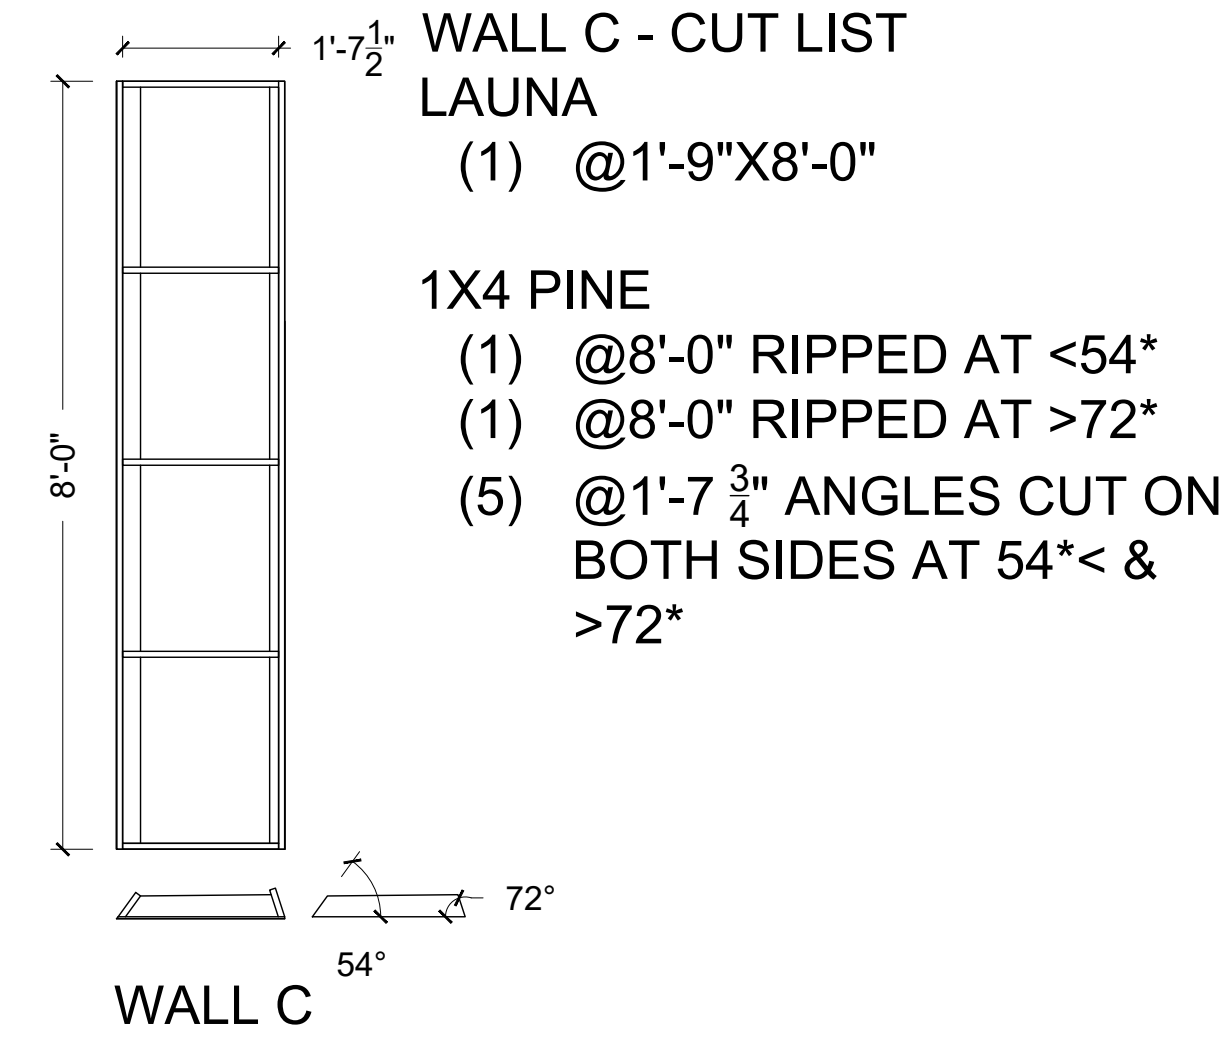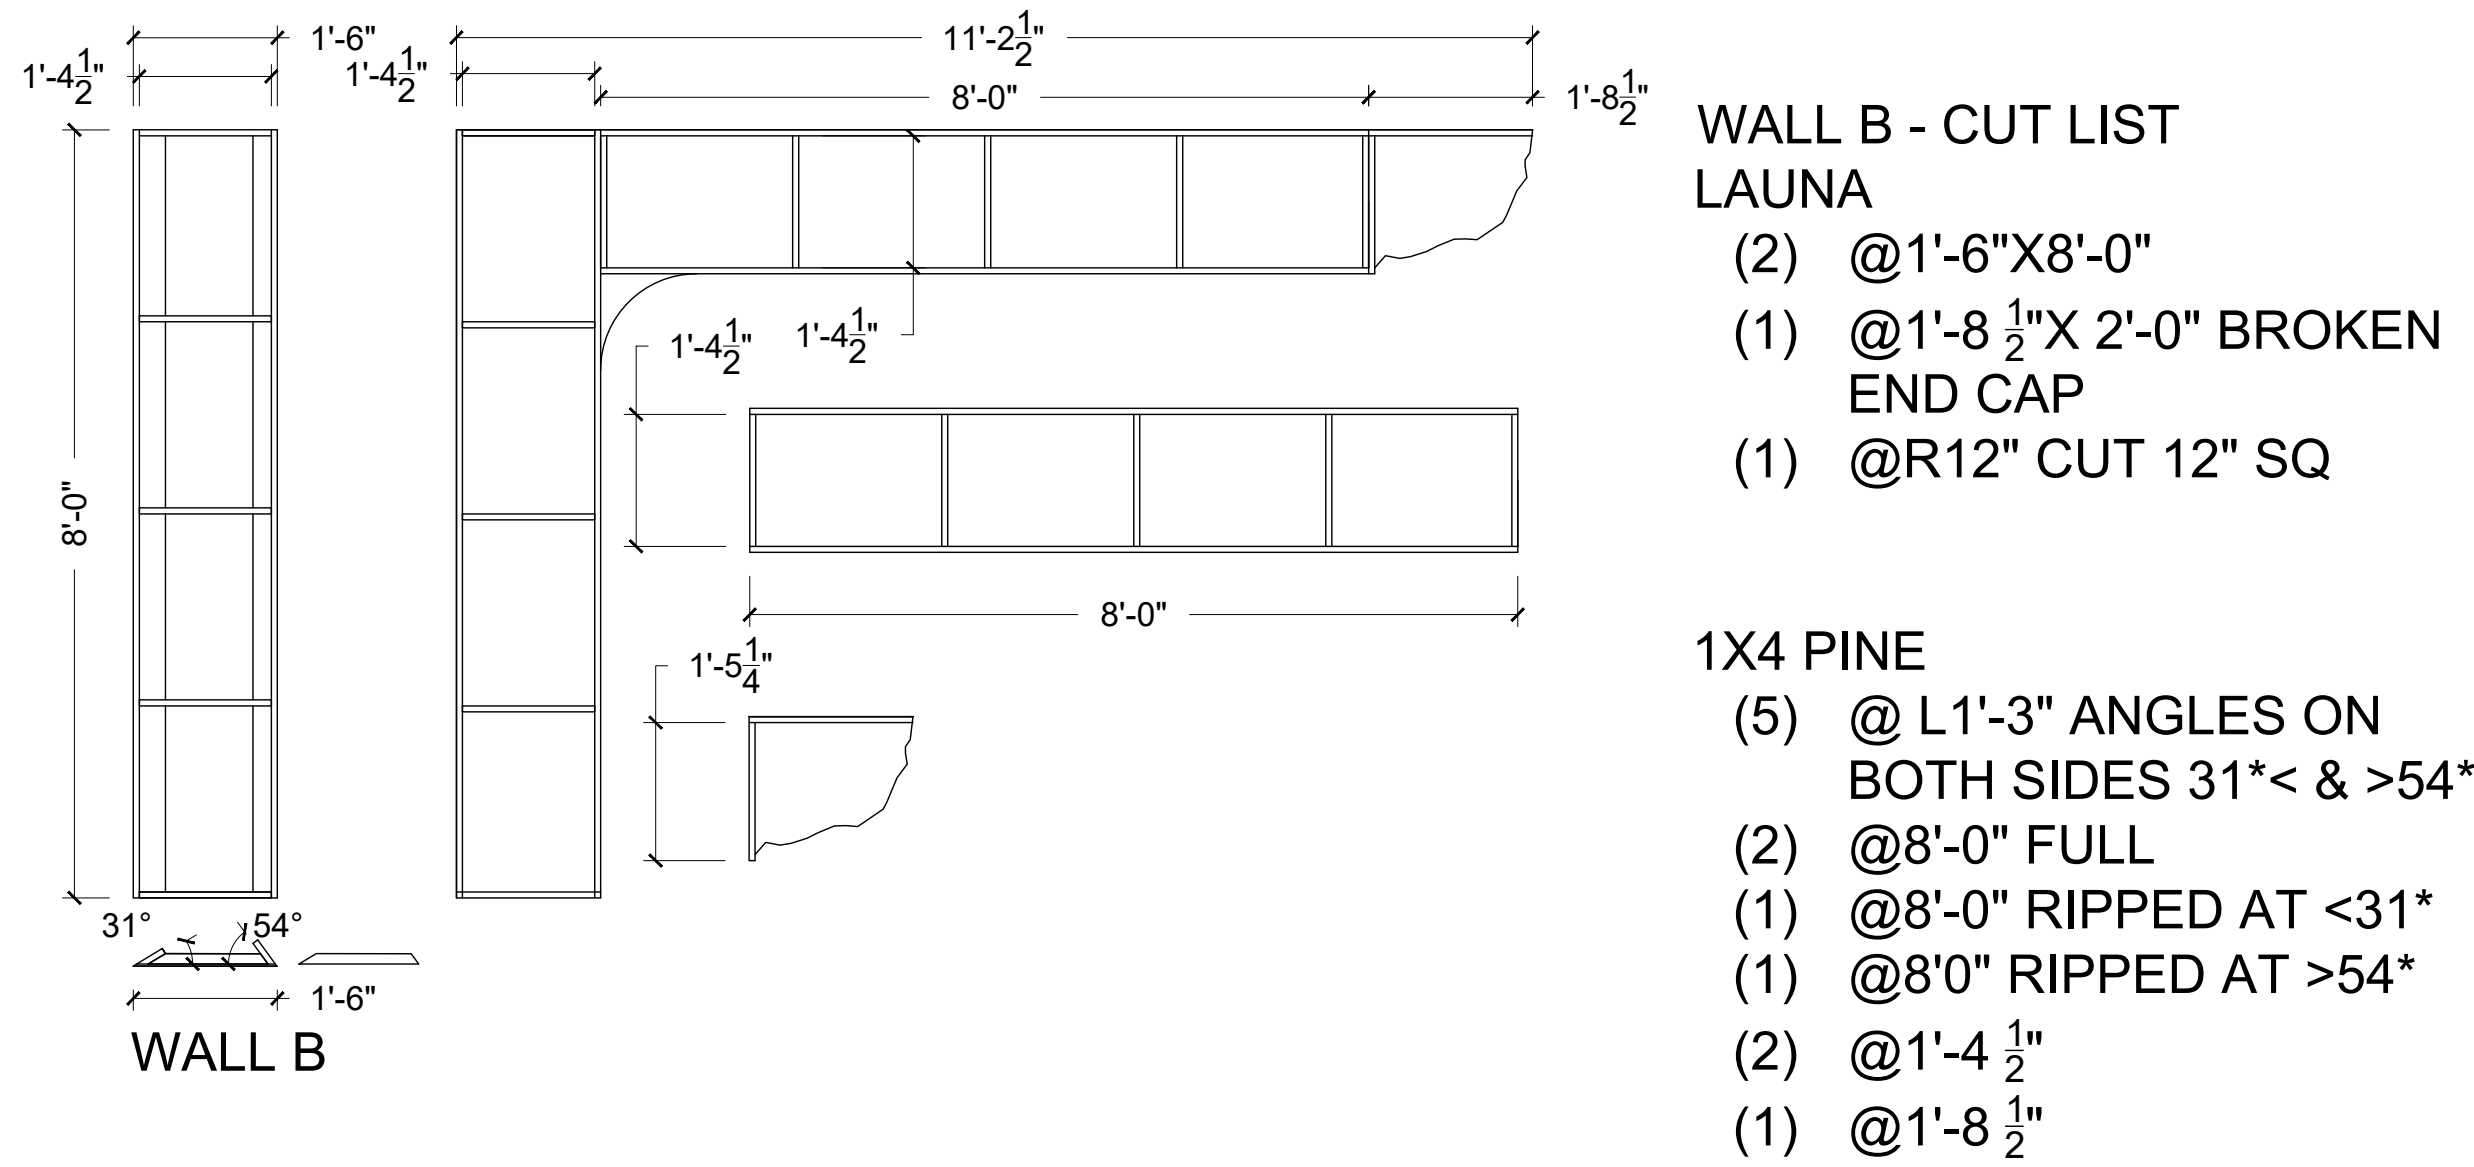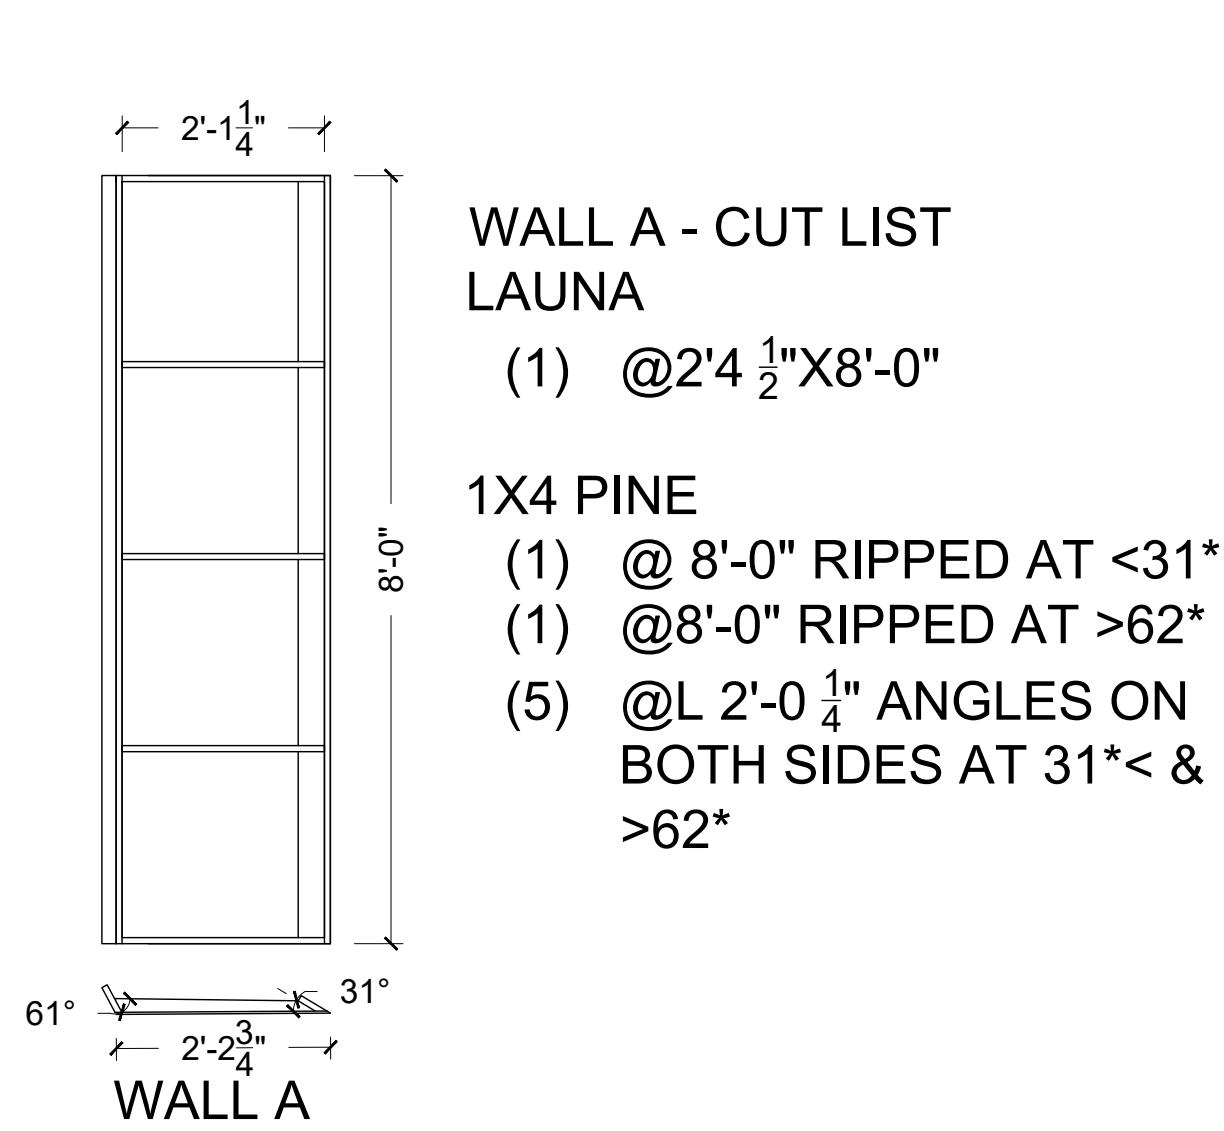

1 WALL A
8 SCALE: 1/2" = 1' - 0"

2 WALL B
8 SCALE: 1/2" = 1' - 0"


3 WALL C
8 SCALE: 1/2" = 1' - 0"

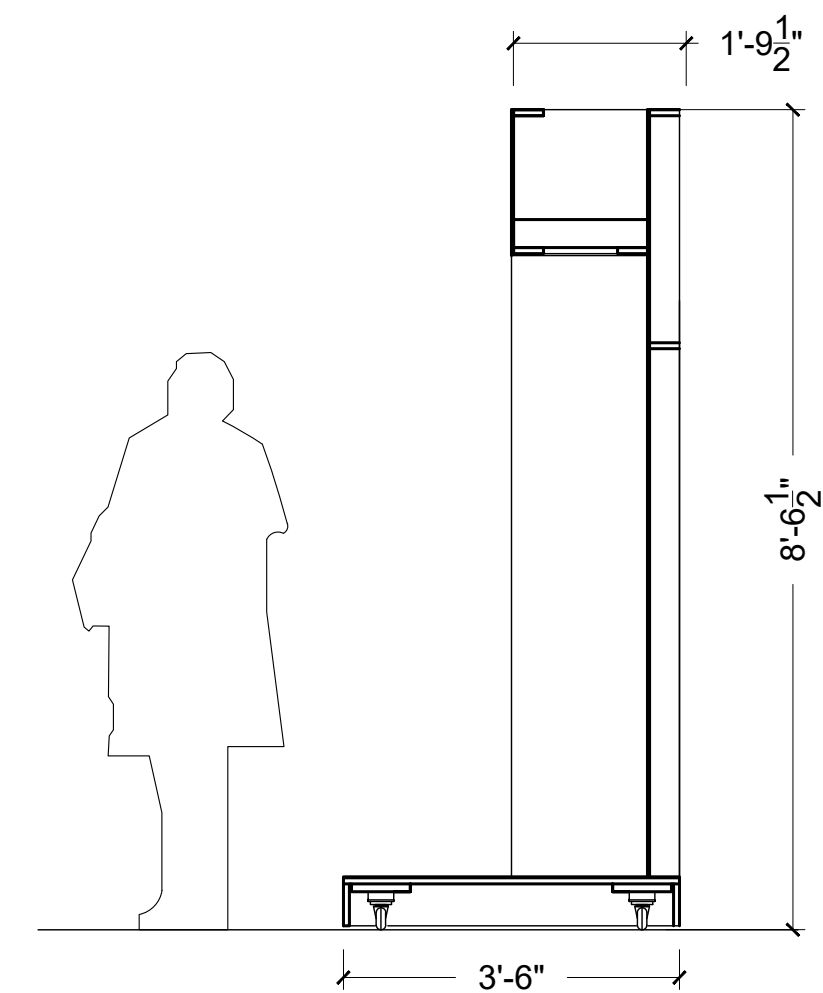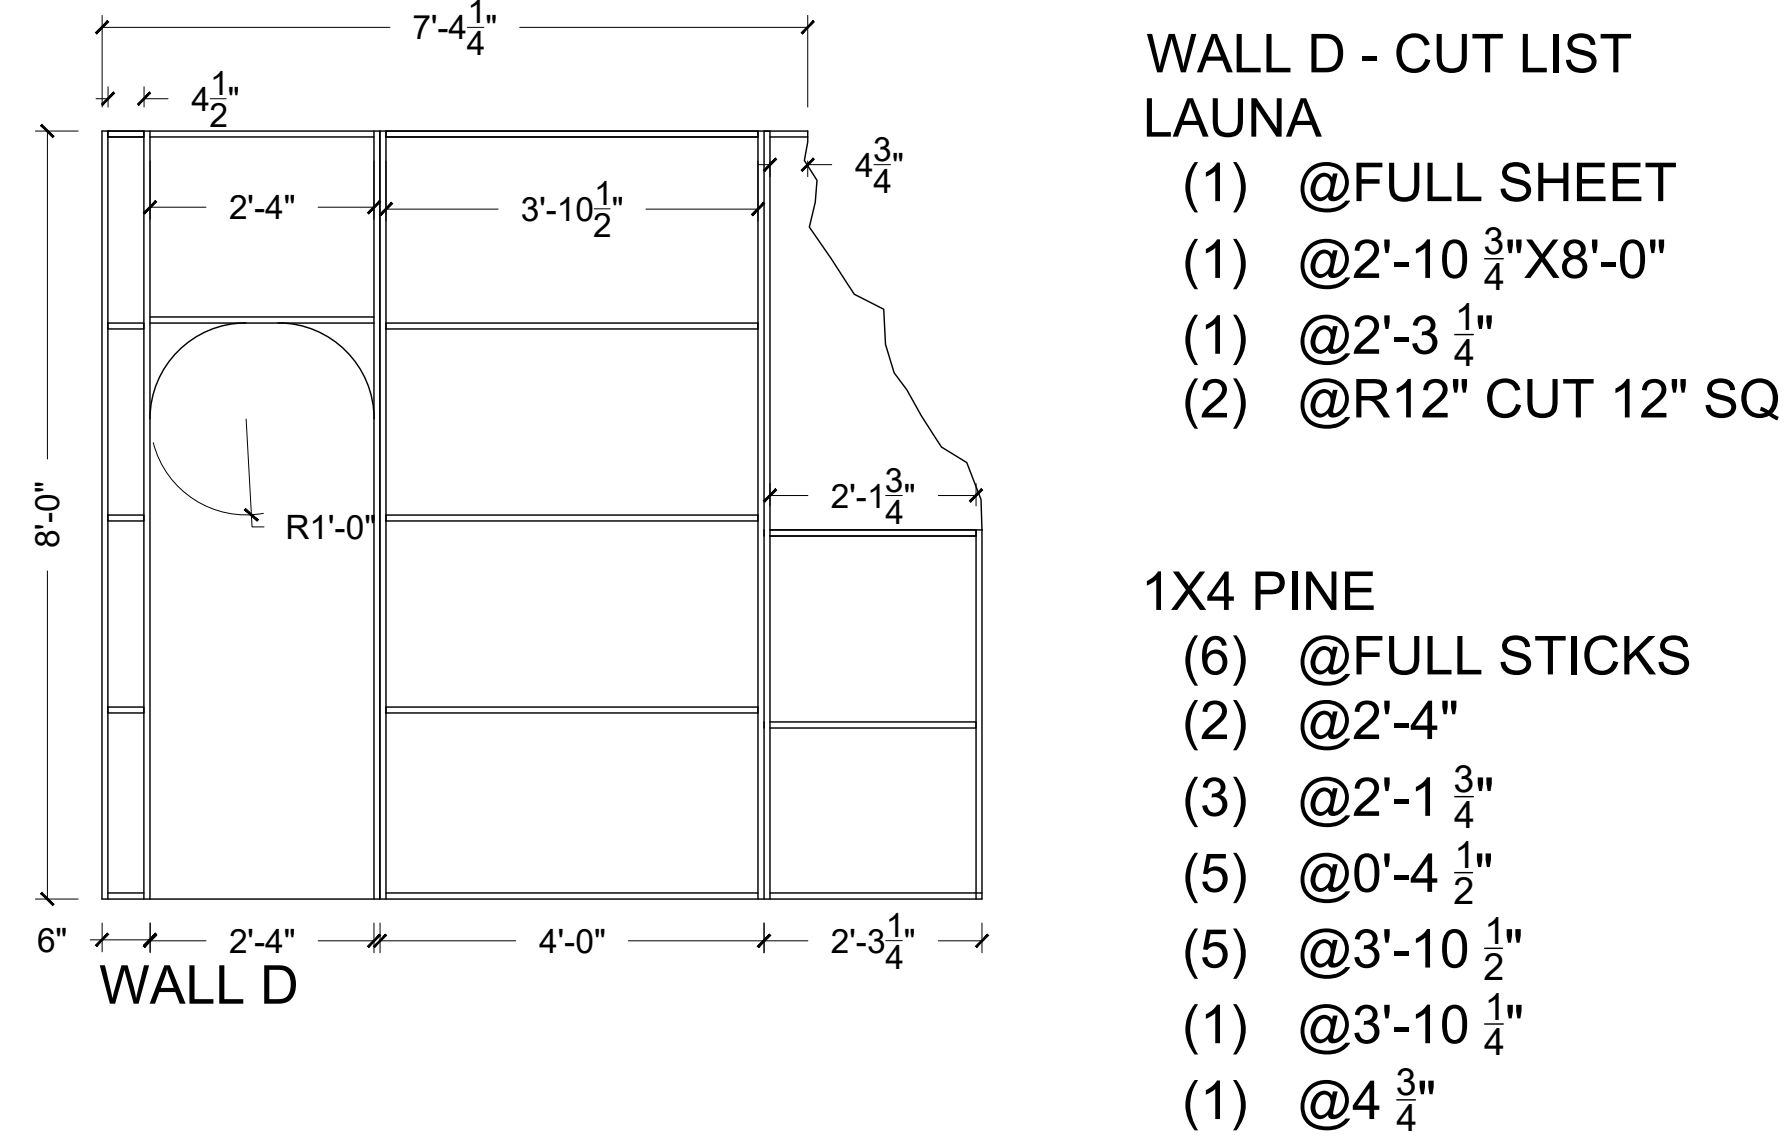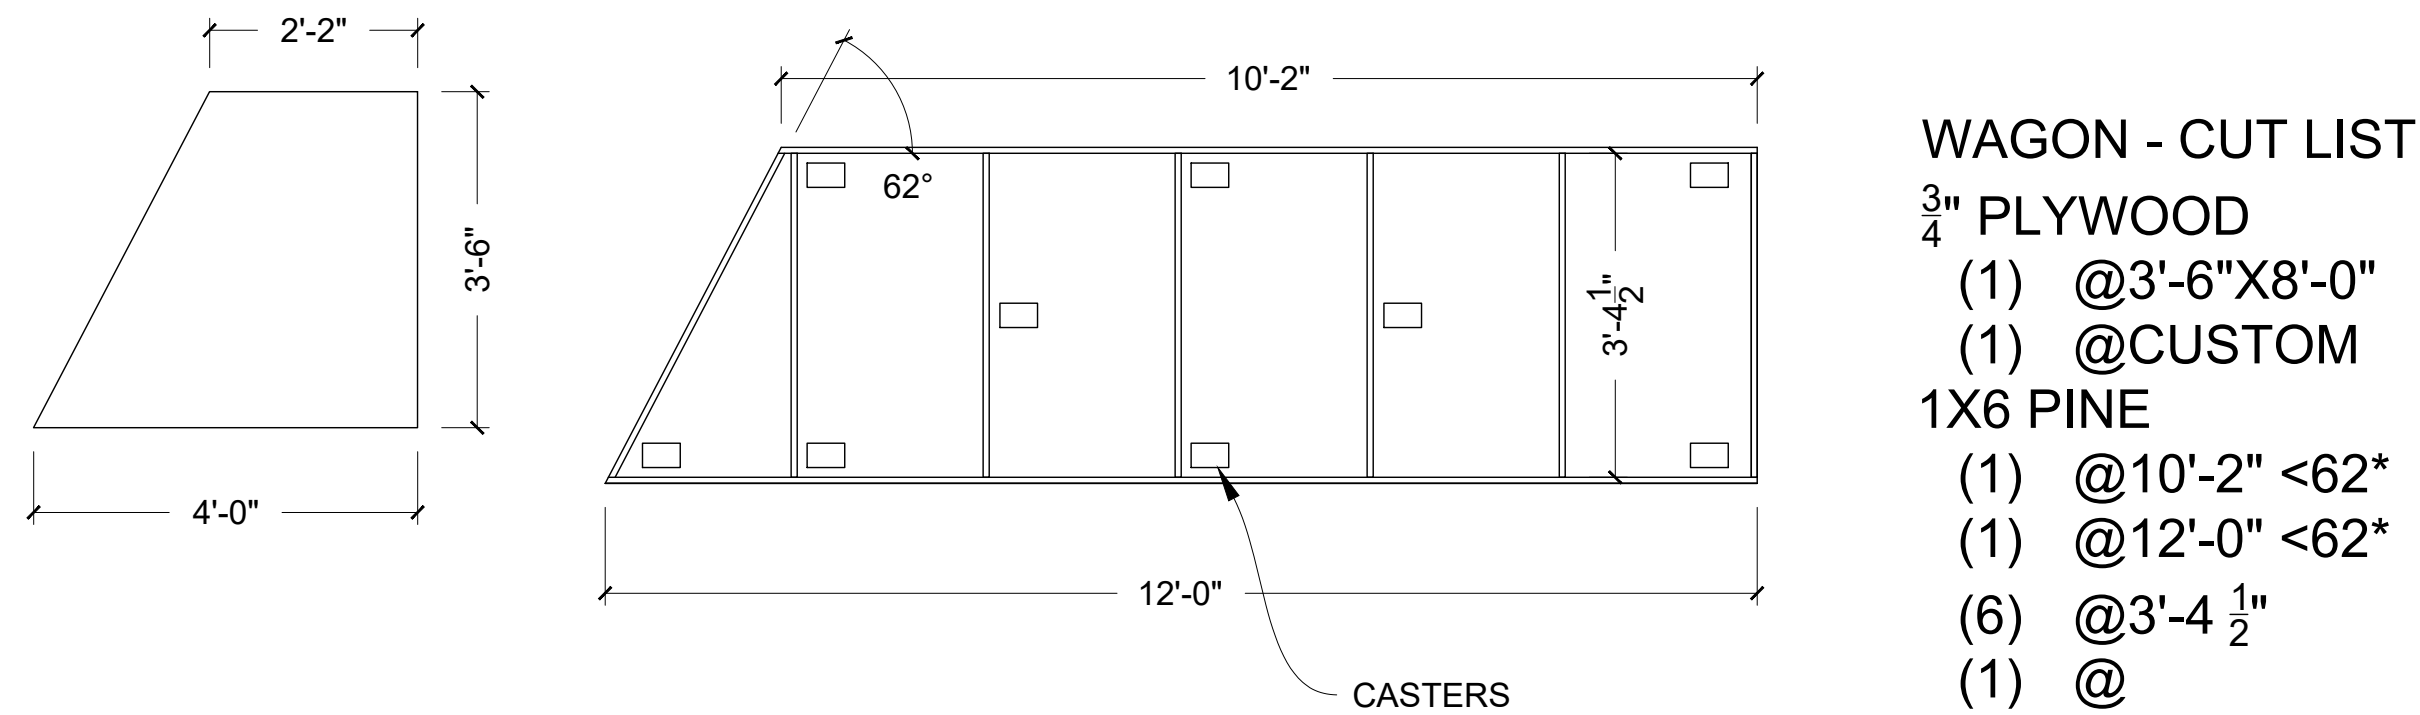

4 MUSEUM PLATFORM WAGON
8 SCALE: 1/2" = 1' - 0"

5 WALL D
8 SCALE: 1/2" = 1' - 0"

6 SECTION
8 SCALE: 1/2" = 1' - 0"

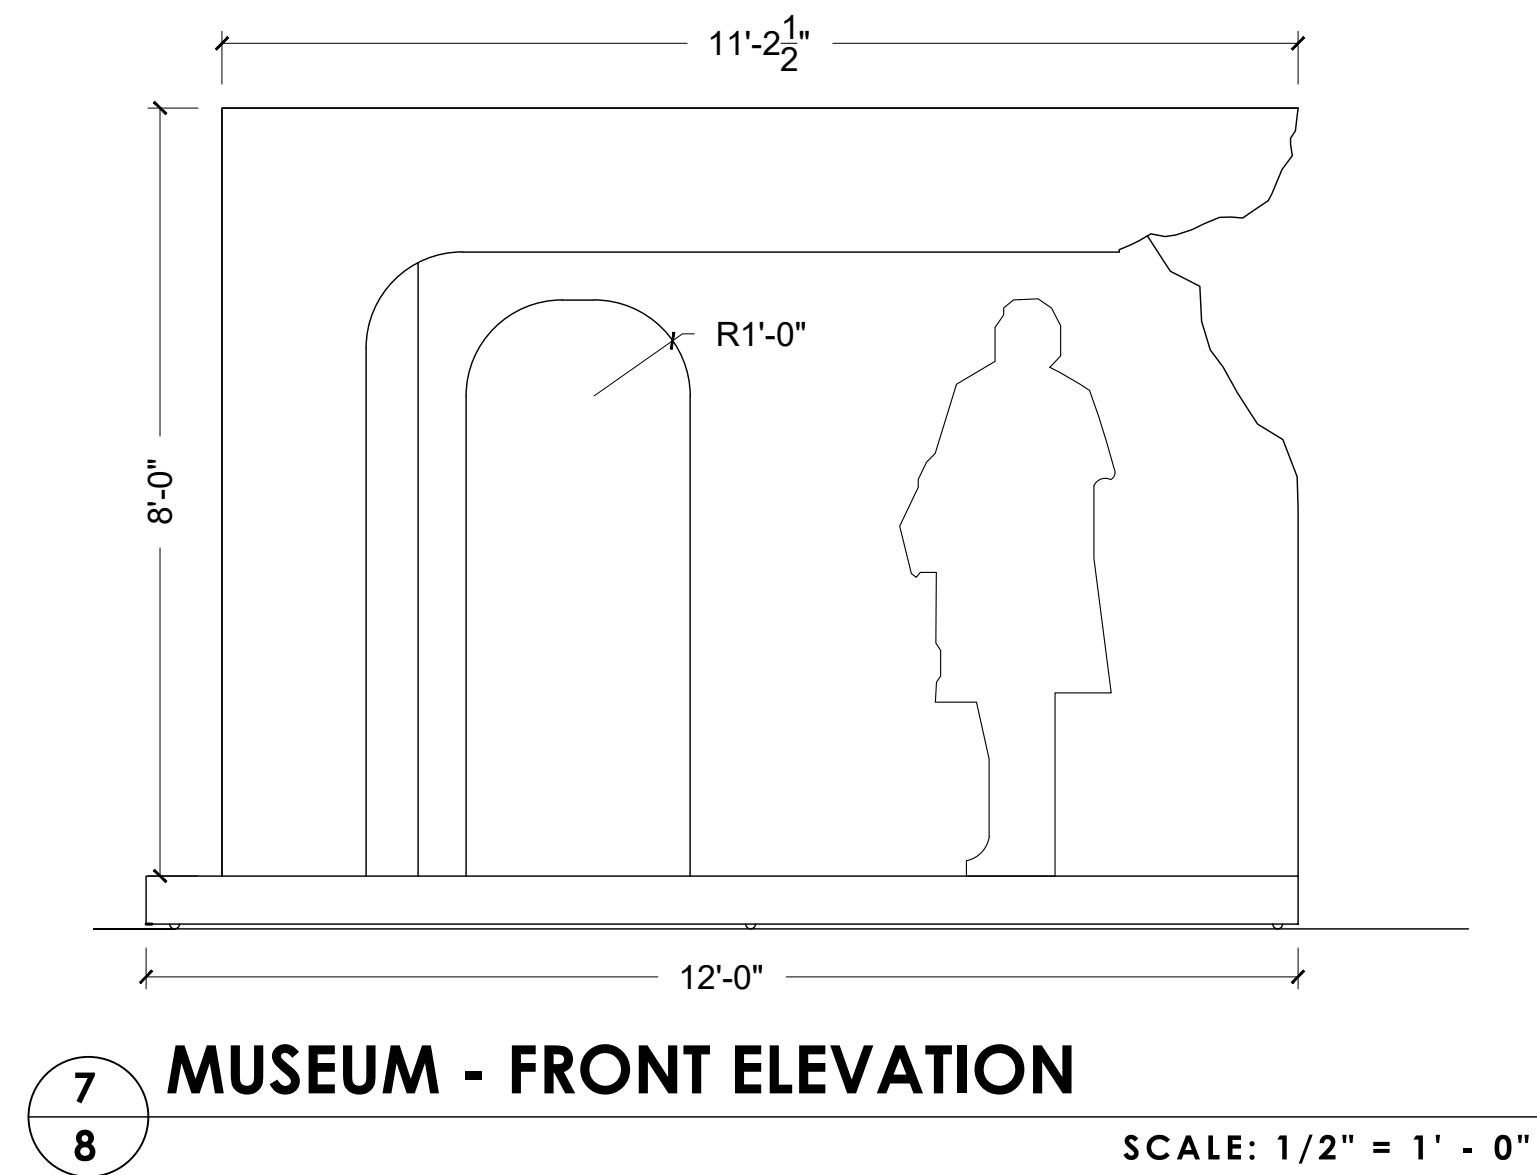

7 MUSEUM - FRONT ELEVATION
8 SCALE: 1/2" = 1' - 0"

SCALE: 1/2" = 1'-0"
WHEN PRINTED AT 100% ON ARCH D PAPER (24X36)



BOTCH

VENUE: TADAI YOUTH THEATRE

PRODUCTION MANAGER: PRODUCTION STAGE MANAGER

TECHNICAL DIRECTOR





DRAWING TITLE: MUSEUM UNIT

SCALE: 1/2" = 1'-0"

DRAWN BY: JACOB BROWN




PLATE NUMBER: 8

ISSUE DATE: 12/19/23

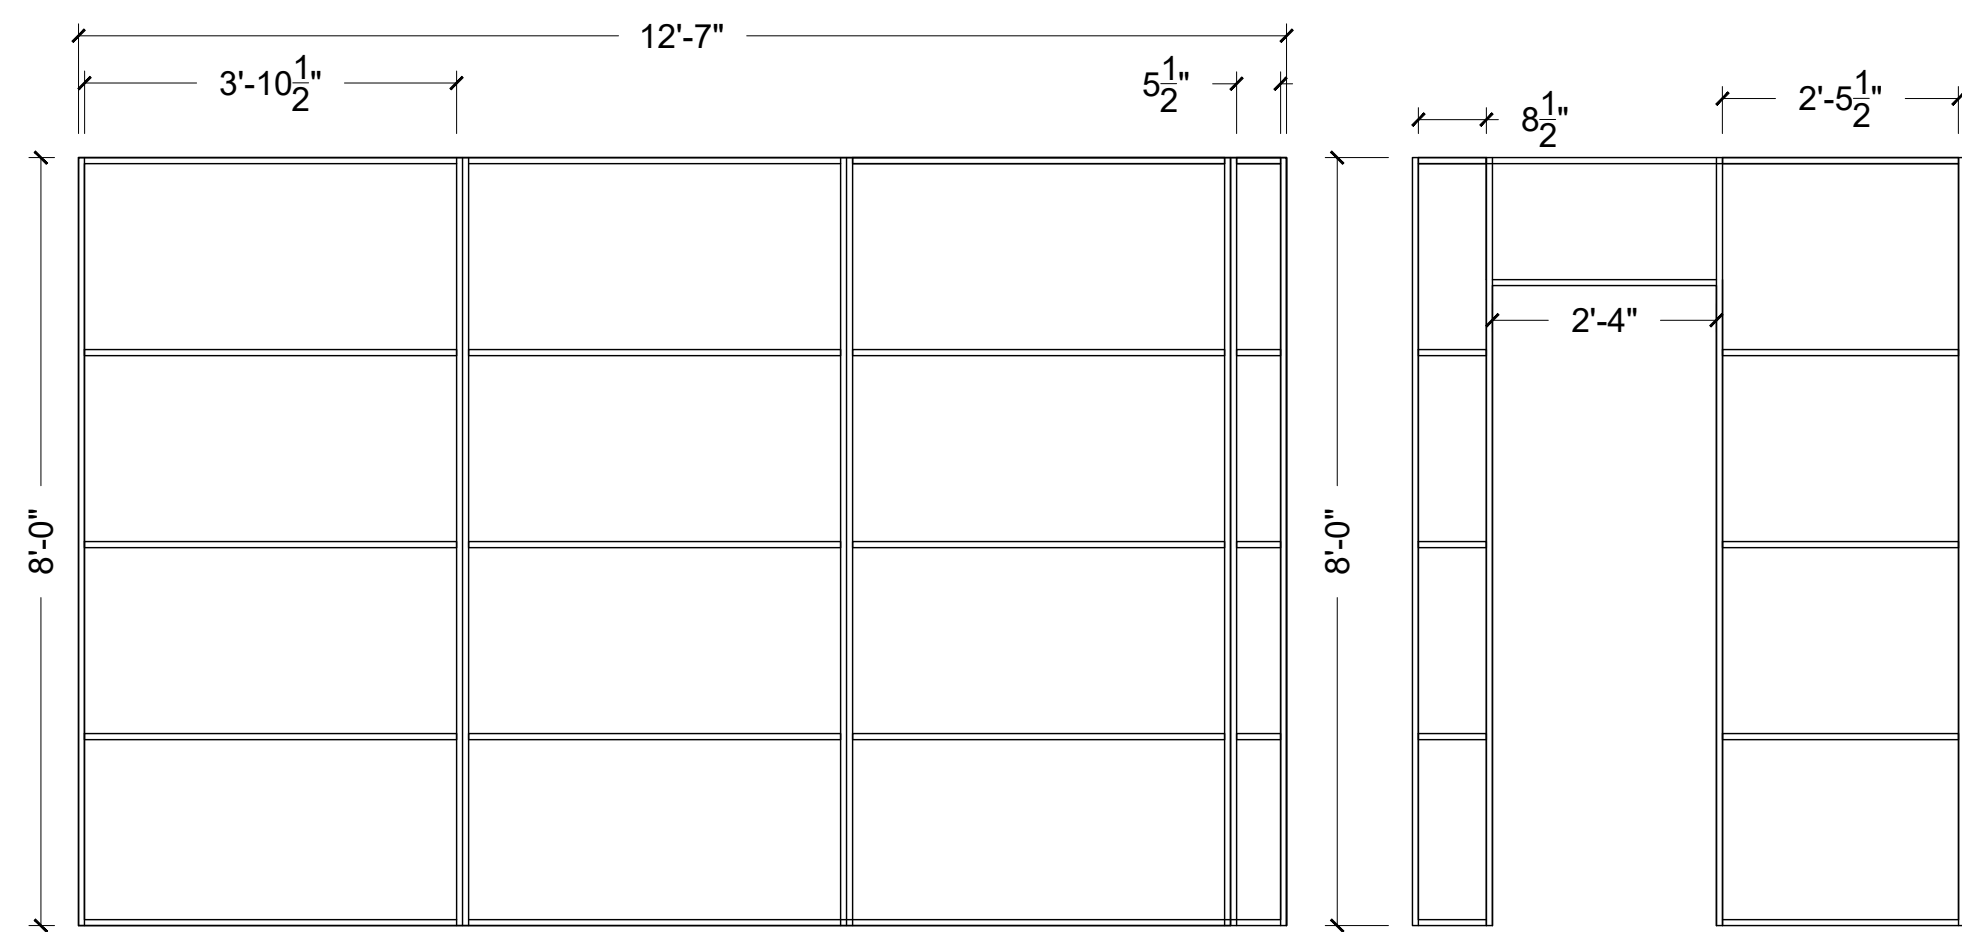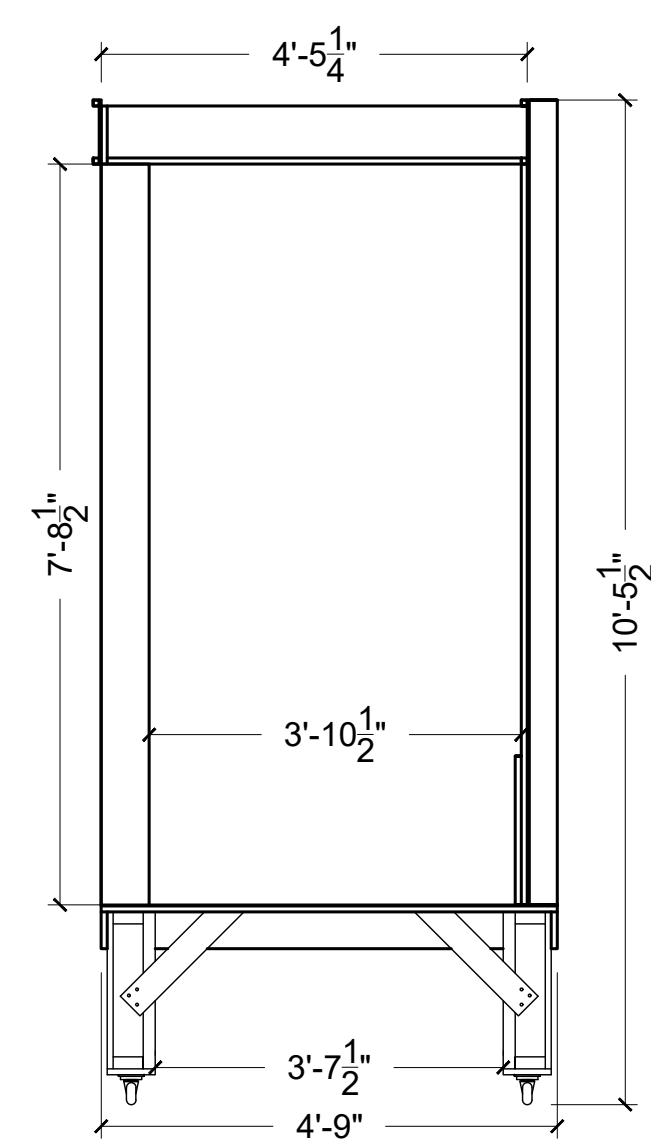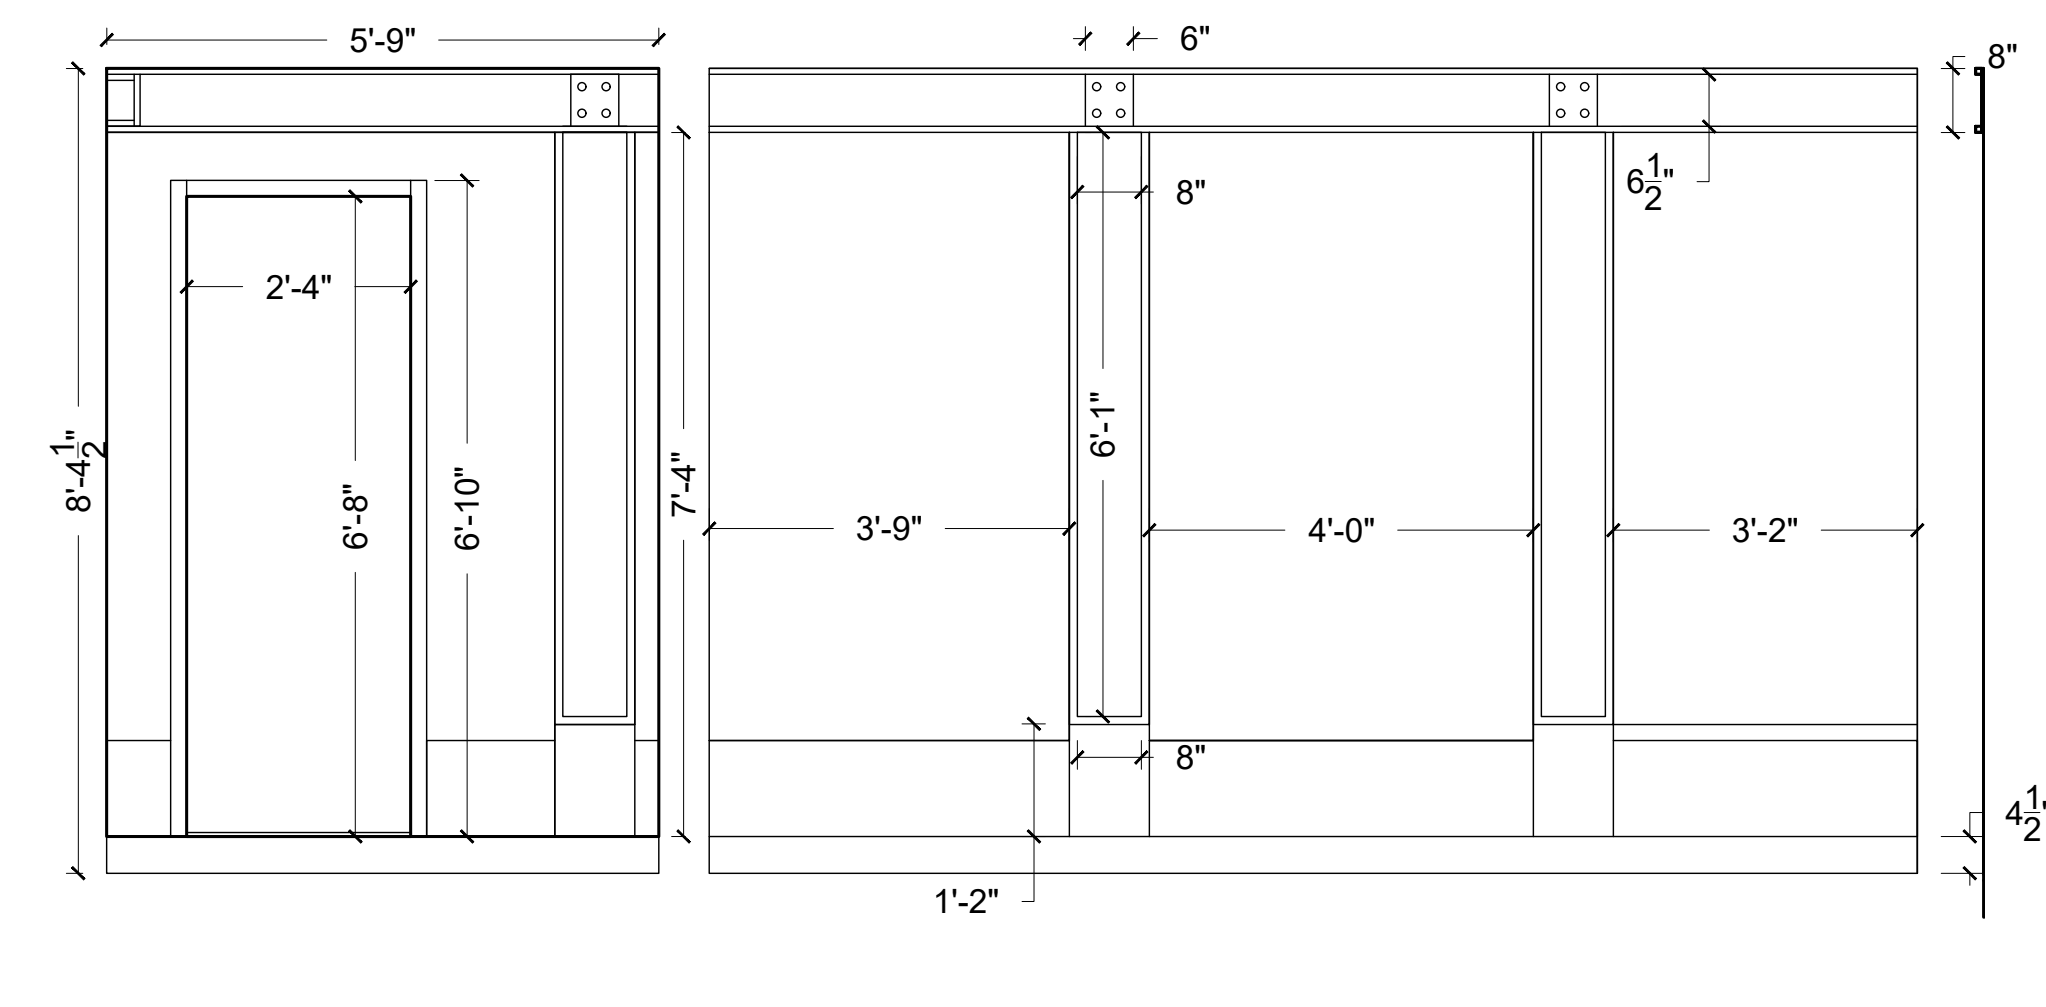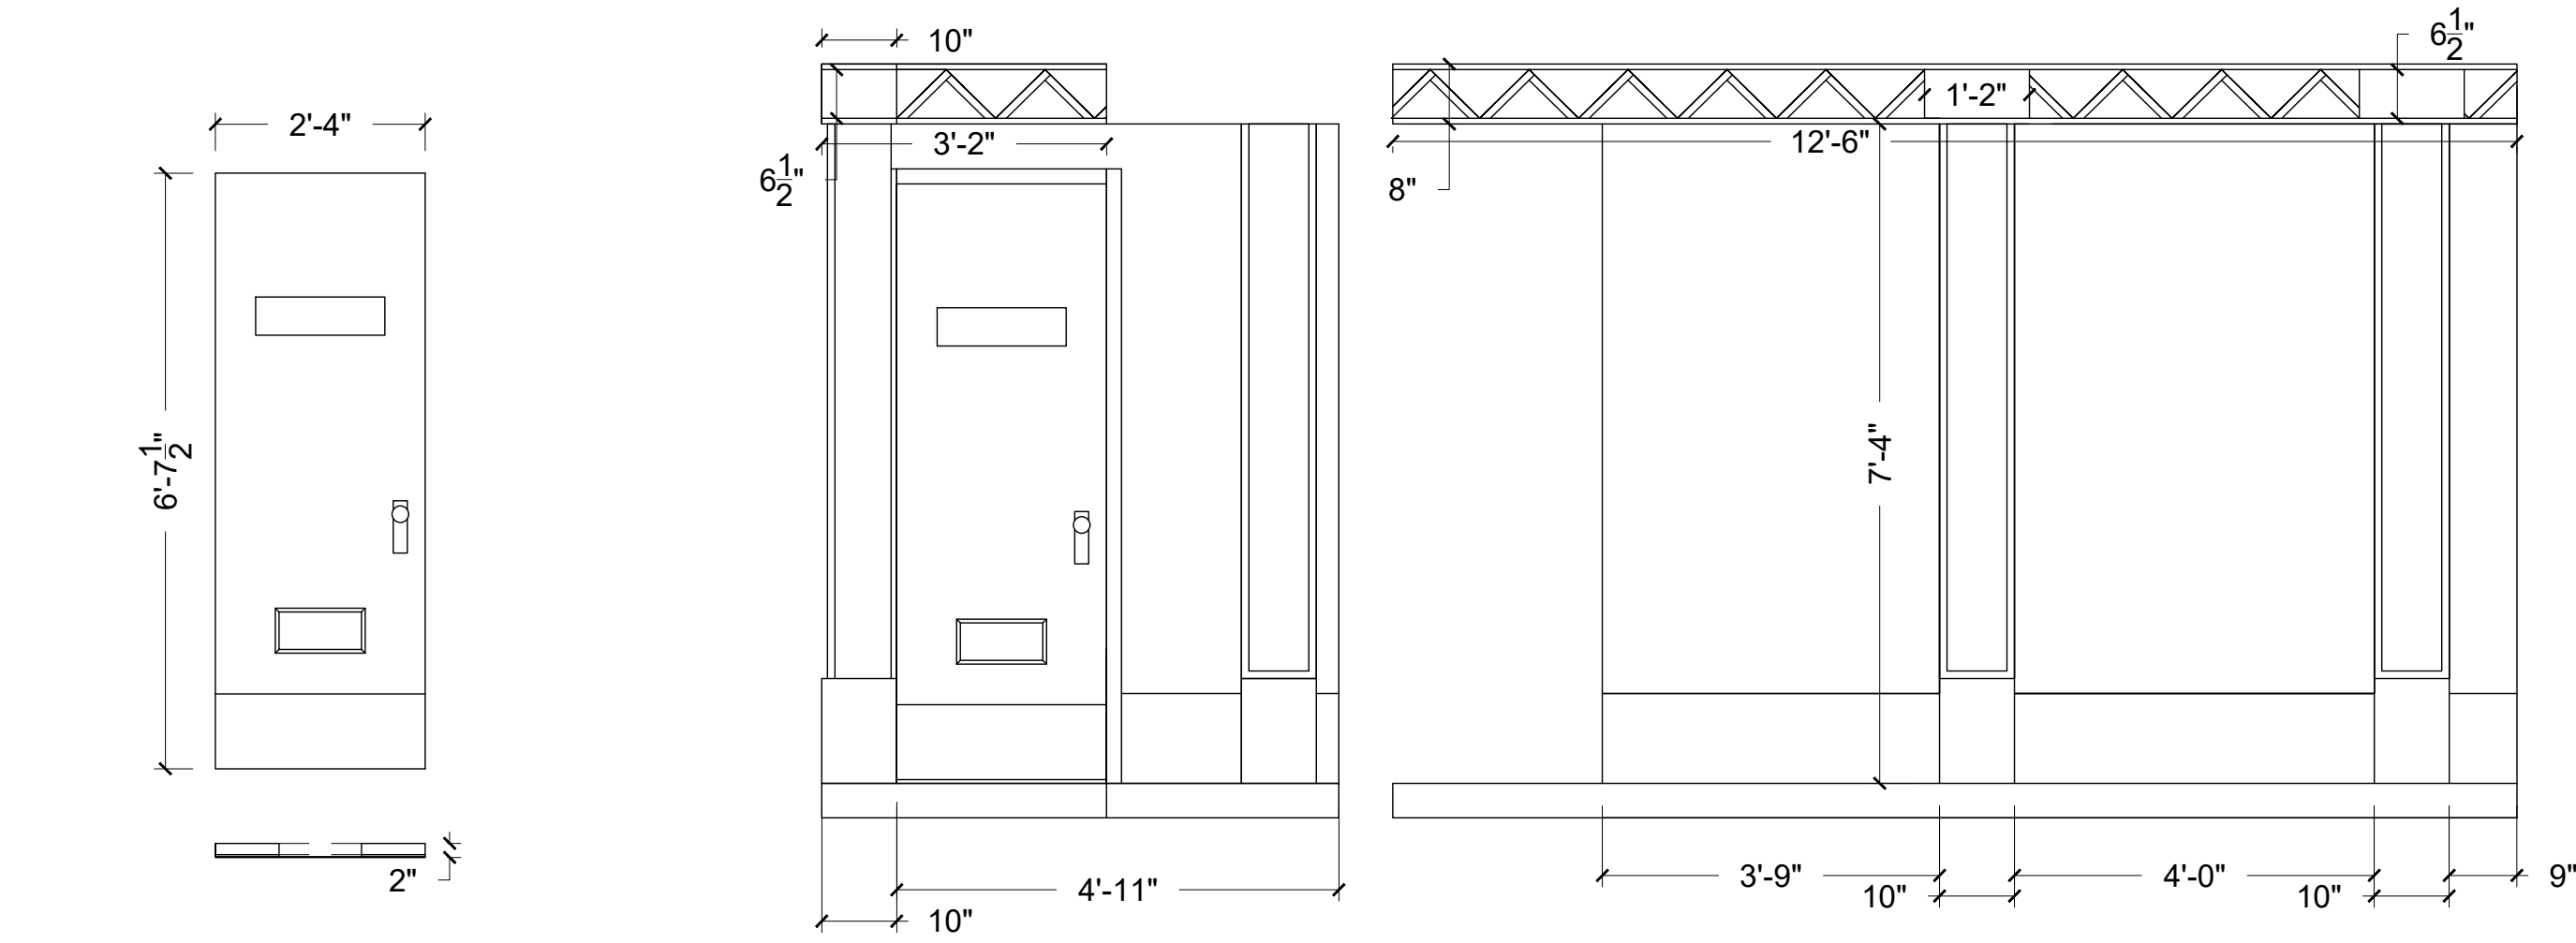

WALLS - CUT LIST

- 1X4 PINE
(12) @ 8'-0"
(15) @ 3'-10 1/2"
(5) @ 0'-5 1/2"
(5) @ 0'-8 1/2"
(5) @ 2'-5 1/2"
(2) @ 2'-4"

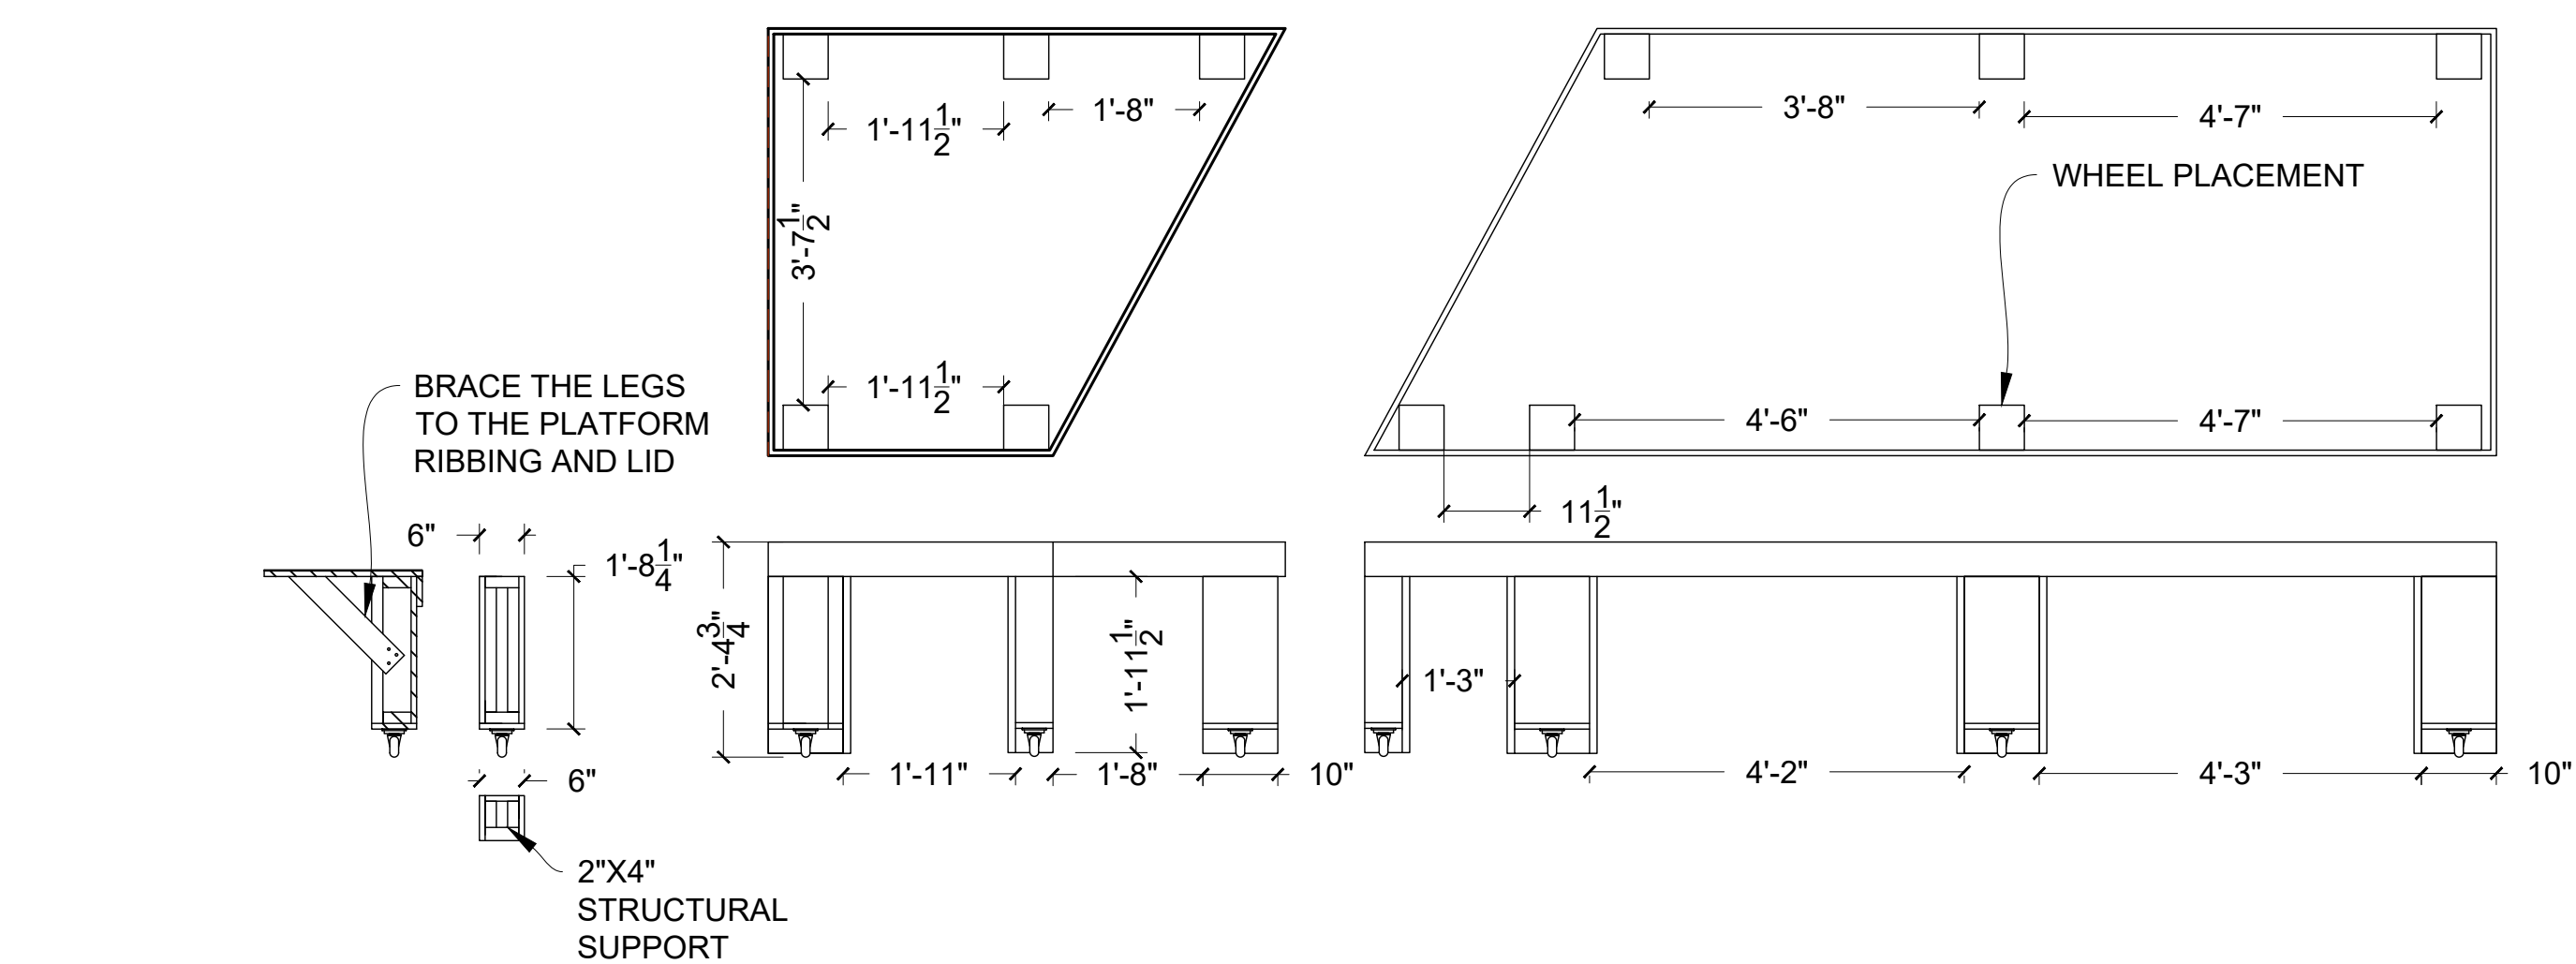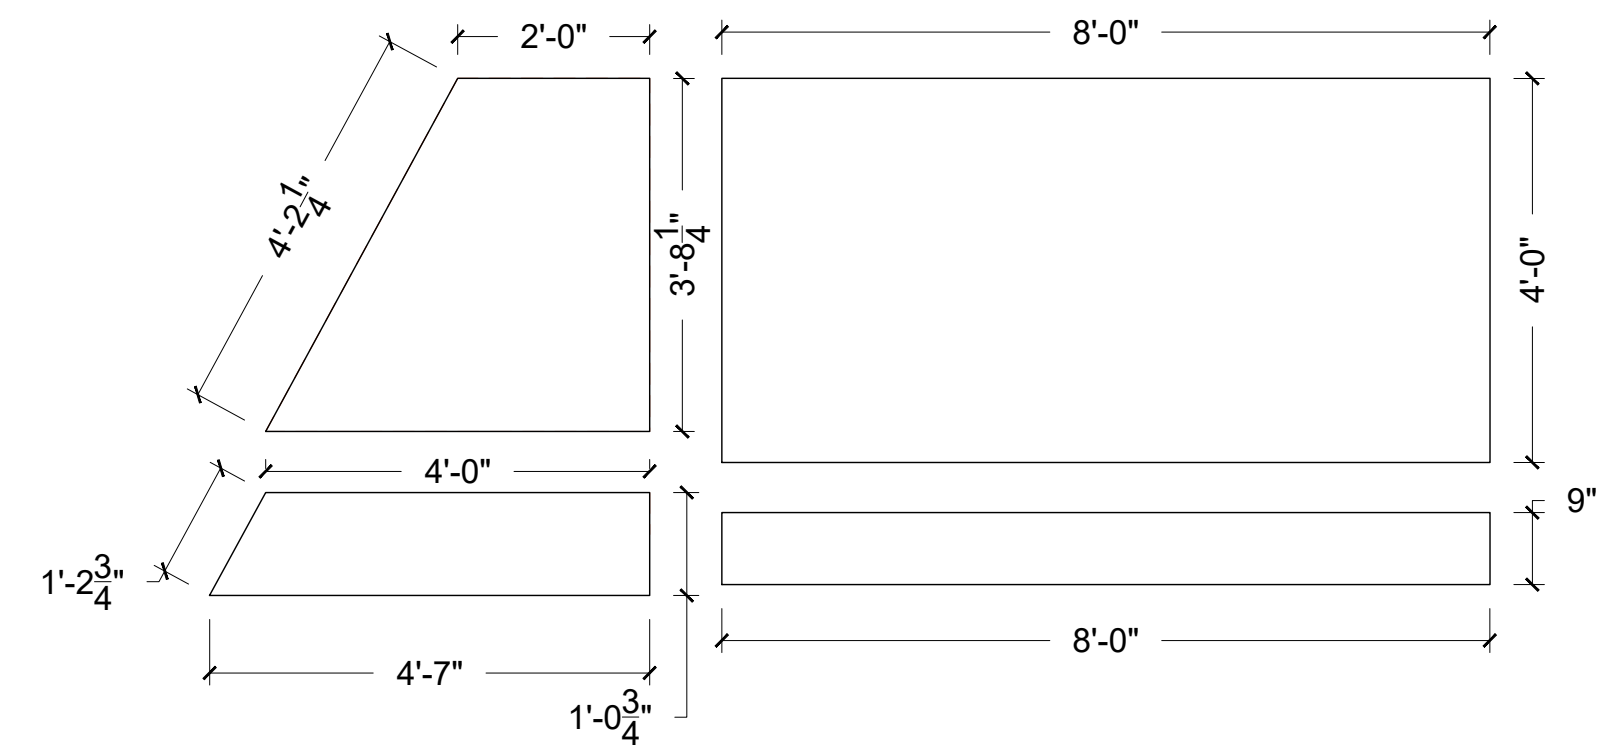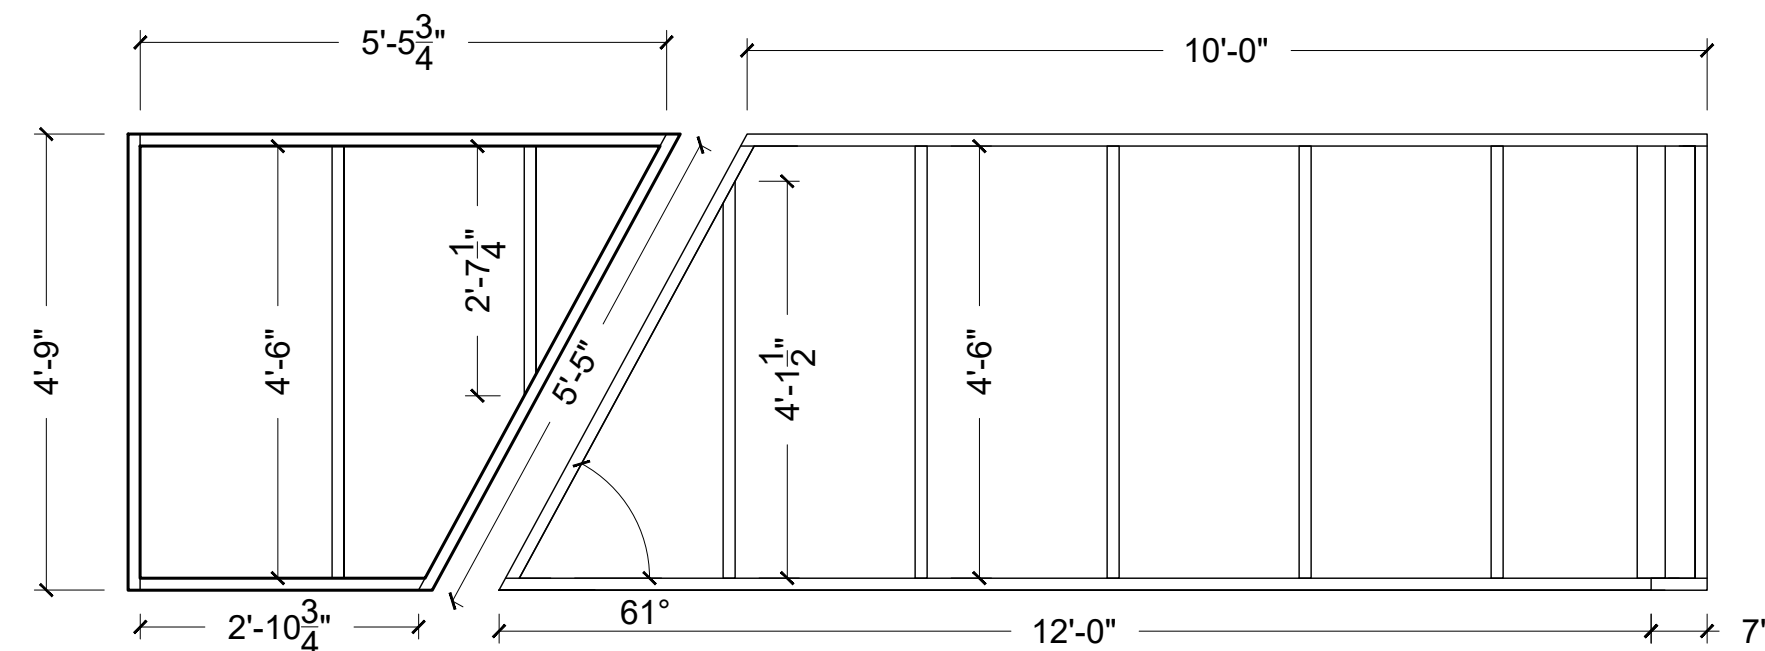

SCALE: 1/2" = 1'-0"
WHEN PRINTED AT 100% ON ARCH D PAPER (24X36)



BOTCH

VENUE
TADAI YOUTH THEATRE

PRODUCTION MANAGER
TECHNICAL DIRECTOR

DRAWING TITLE
SUBWAY

ISSUE DATE
12/19/23

SCALE
1/2" = 1'-0"
DRAWN BY:
JACOB BROWN

PLATE NUMBER

9