


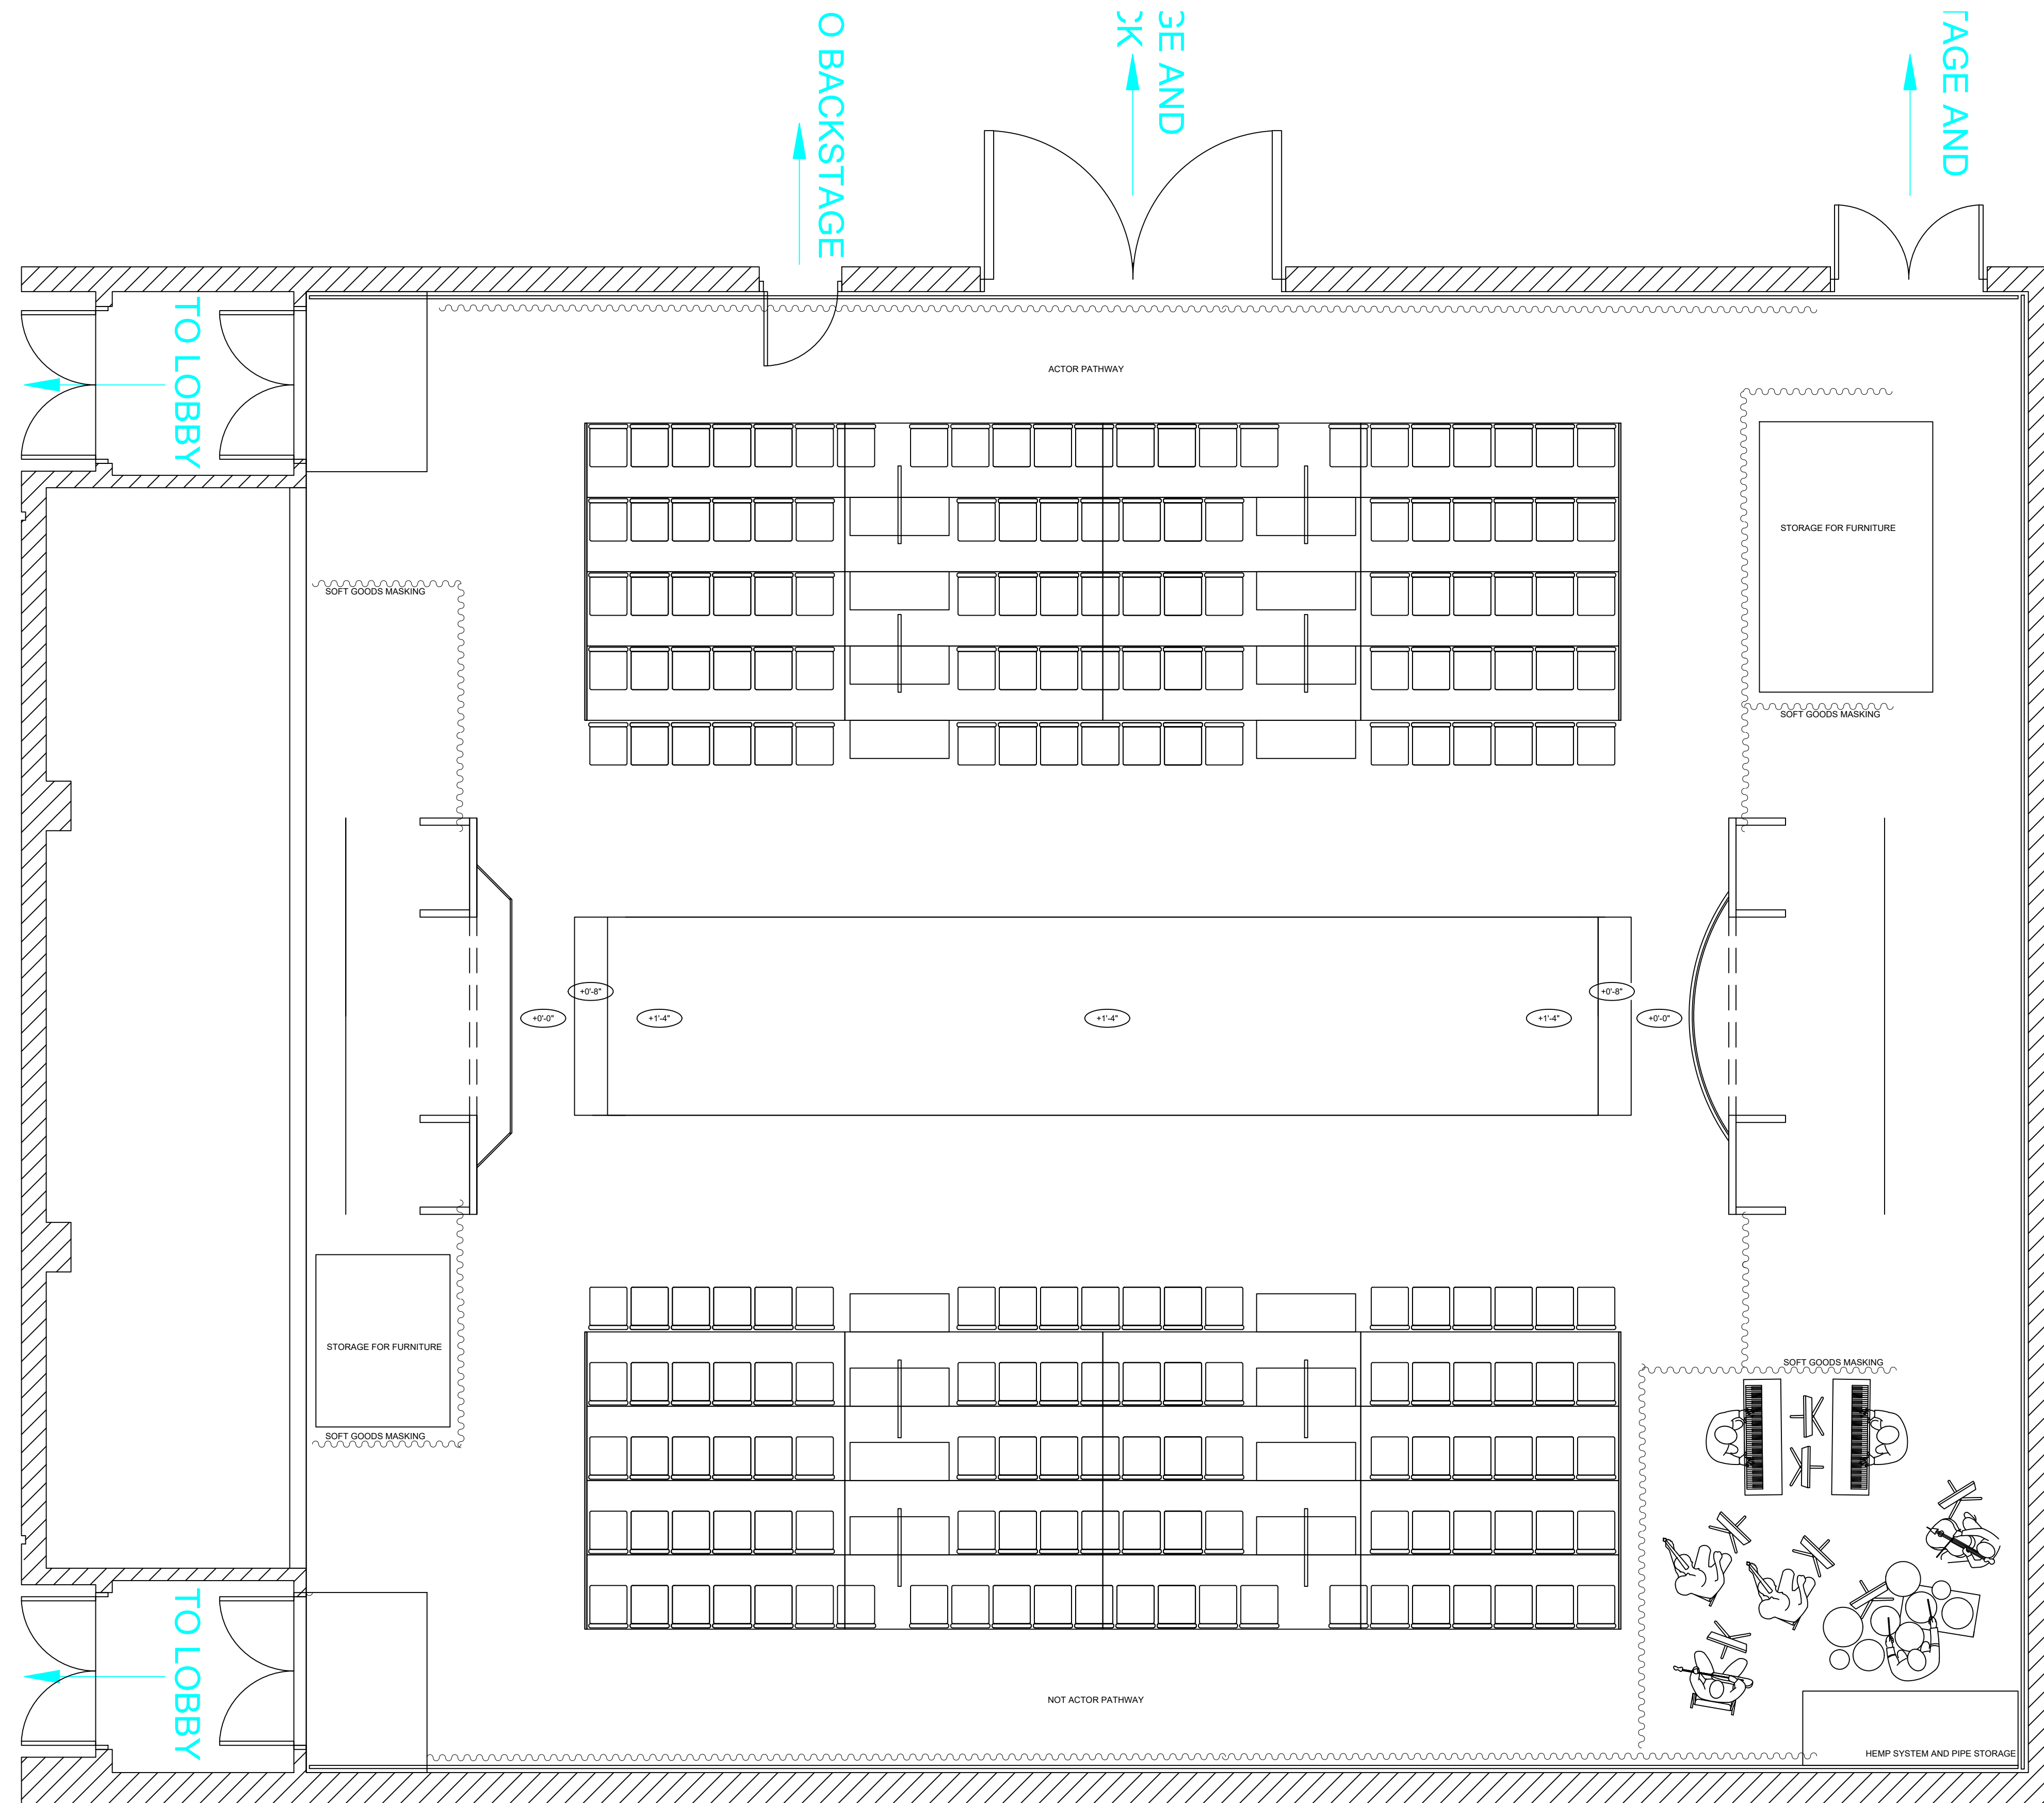

GROUND PLAN
PLAN VIEW

SCALE: 1/4" = 1' - 0"

DRAWING RELEASE: 02/04/26



MERRILY WE ROLL ALONG

VENUE
ADRIENNE ARSHT CENTER
MIAMI FLORIDA


- VANESSA MCCLOSKEY	-
TECHNICAL DIRECTOR - B.J.J DUNCAN	

DRAWING TITLE:
GROUND PLAN

SCALE:	AS NOTED	ISSUE DATE:
DRAWN BY:		
Jacob Brown		

PLATE NUMBER:



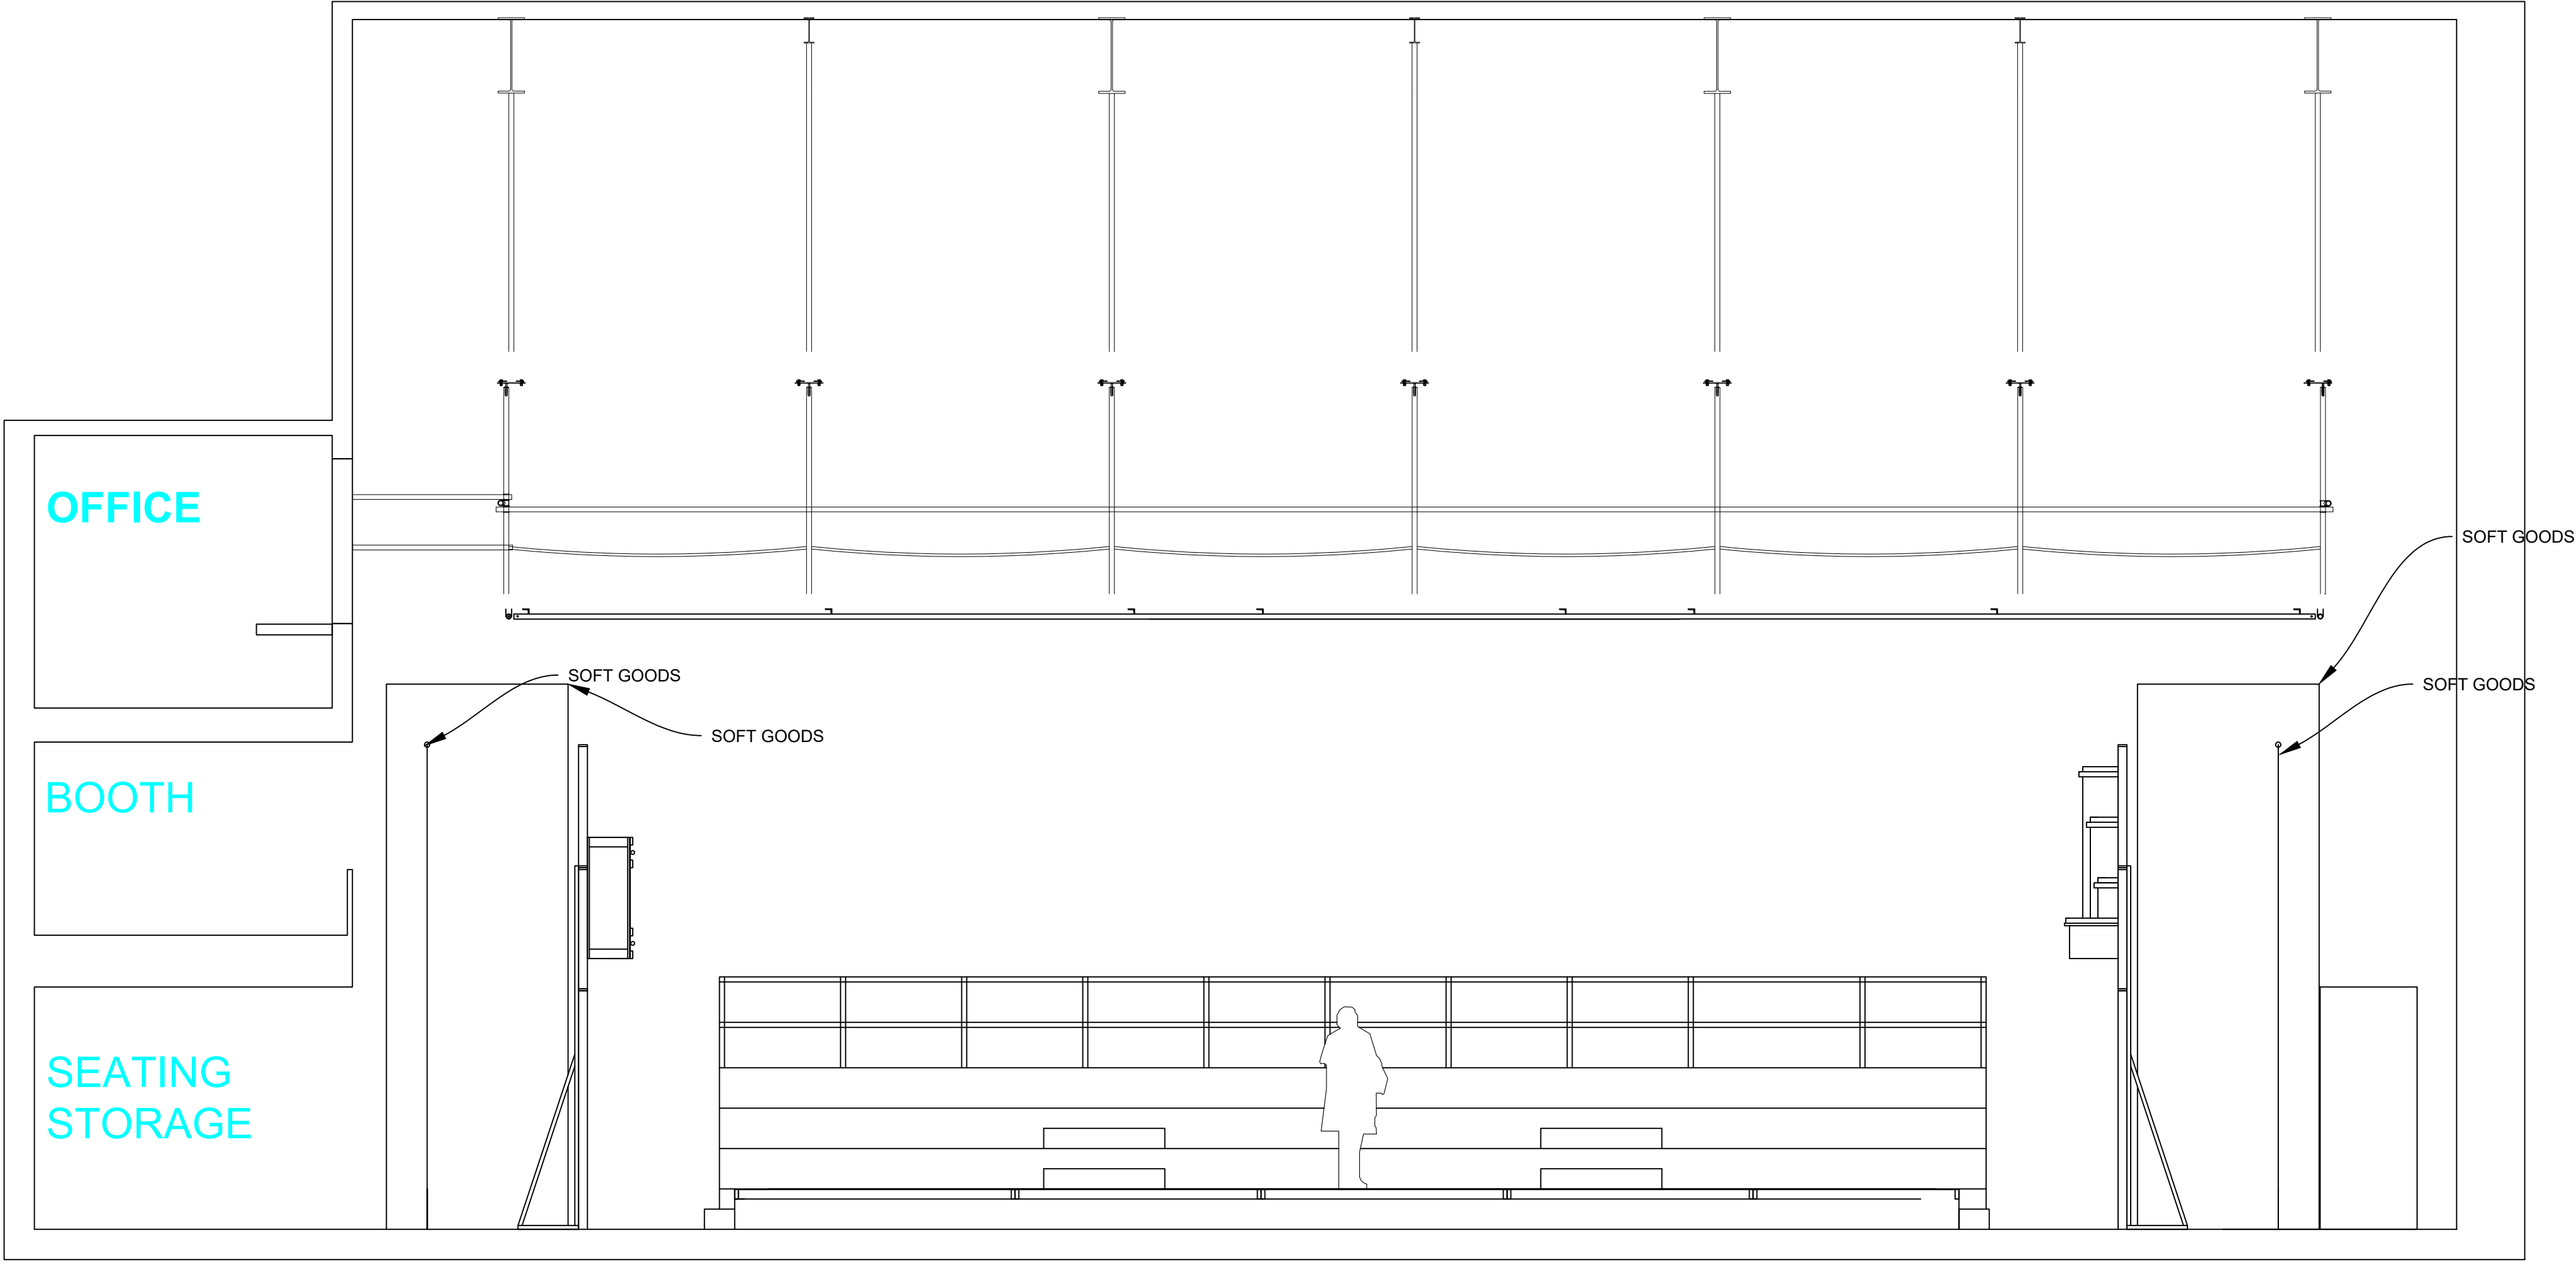

1 SECTION
2 -


SCALE: 1/4" = 1' - 0"

DRAWING RELEASE: 02/04/26




MERRILY WE ROLL ALONG
DIRECTED BY STUART MELTZER
LIGHTING DESIGN BY JACOB BROWN
COSTUME DESIGN BY JACOB BROWN
SOUND DESIGN BY JACOB BROWN

PLATE NUMBER: 2	DRAWING TITLE: SECTION		VENUE ADRIENNE ARSHT CENTER MIAMI FLORIDA
	SCALE: AS NOTED	ISSUE DATE: 08/11/2025	
	DRAWN BY: Jacob Brown		
	PRODUCTION MANAGER: - VANESSA MCCLOSKEY		
PRODUCTION STAGE MANAGER: -		TECHNICAL DIRECTOR: - B.J.J DUNCAN	

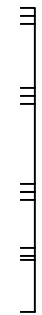


1
3 PLATFORM

SCALE: 1/4" = 1' - 0"

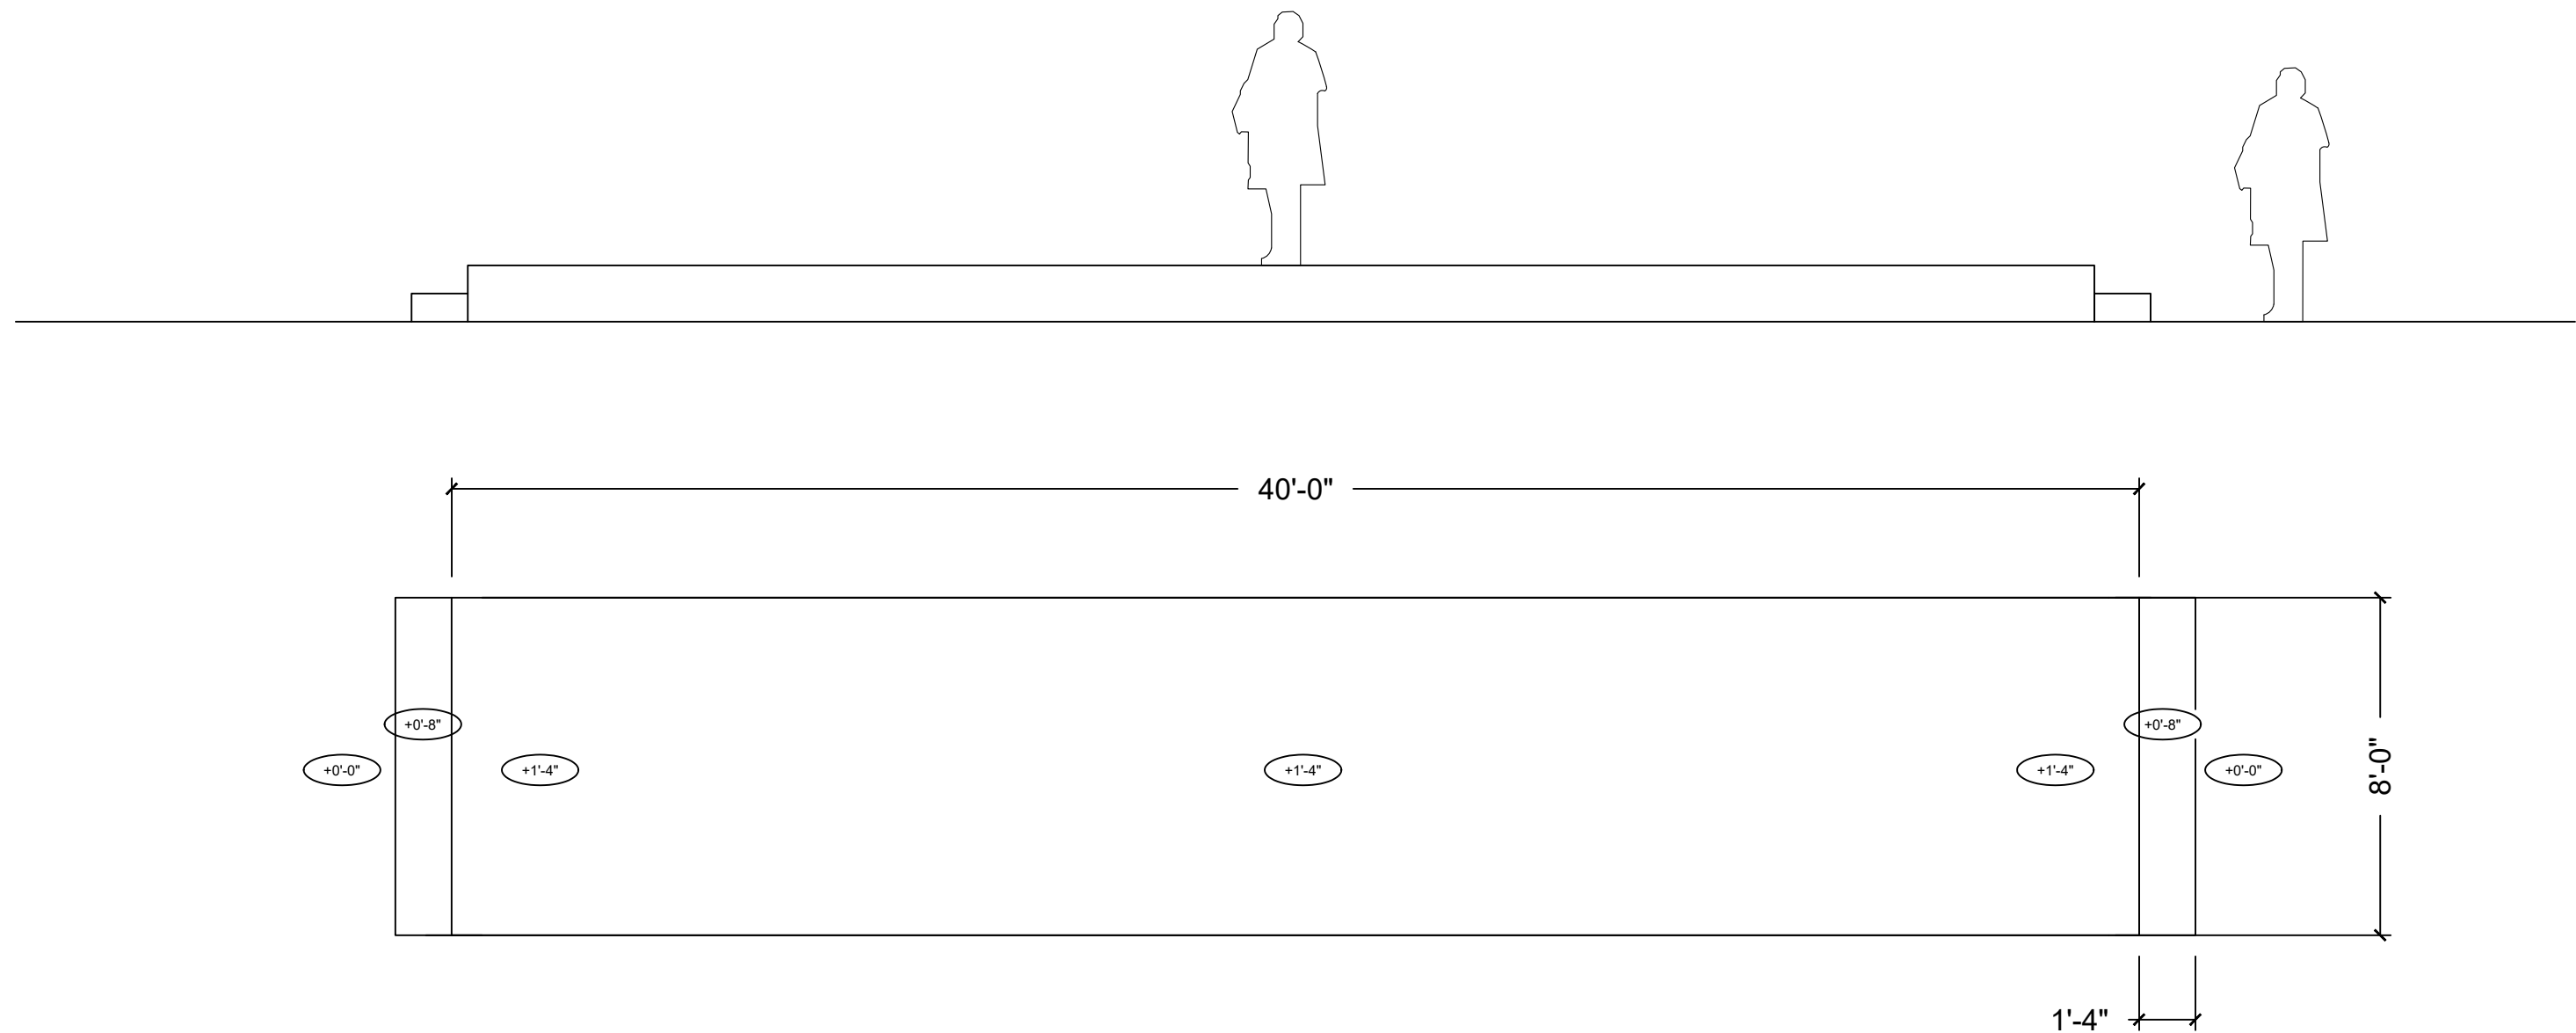

1
3 WHITE CANVAS BEHIND WALLS

SCALE: 1/4" = 1' - 0"

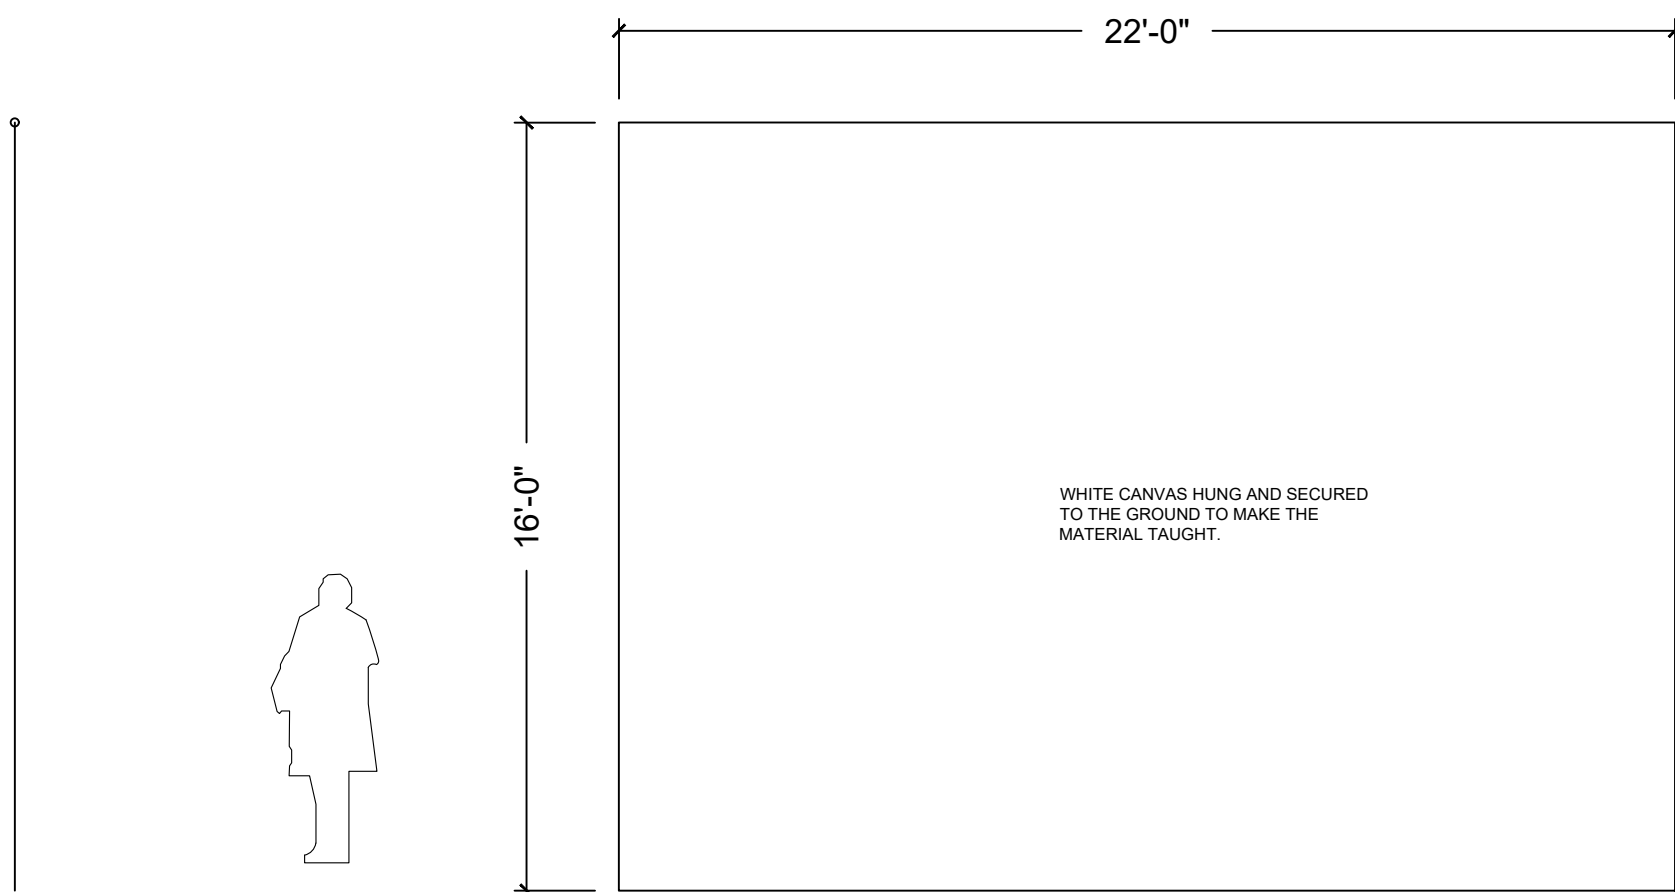

DRAWING RELEASE: 02/04/26

PLATE NUMBER	DRAWING TITLE:		VENUE	
	PLATFORM		ADRIENNE ARSHT CENTER MIAMI FLORIDA	
SCALE: AS NOTED	ISSUE DATE:	01/27/2026	PRODUCTION MANAGER	PRODUCTION STAGE MANAGER
			- VANESSA MCCLOSKEY	-
DRAWN BY: Jacob Brown			TECHNICAL DIRECTOR	
			- B.J.J DUNCAN	

MERRILY WE ROLL ALONG


DIRECTED BY STUART MELTZER

LIGHTING DESIGN BY COSTUME DESIGN BY

SET DESIGN BY JACOB BROWN SOUND DESIGN BY


Adrienne
Arsht Center
for the Performing Arts
of Miami-Dade County



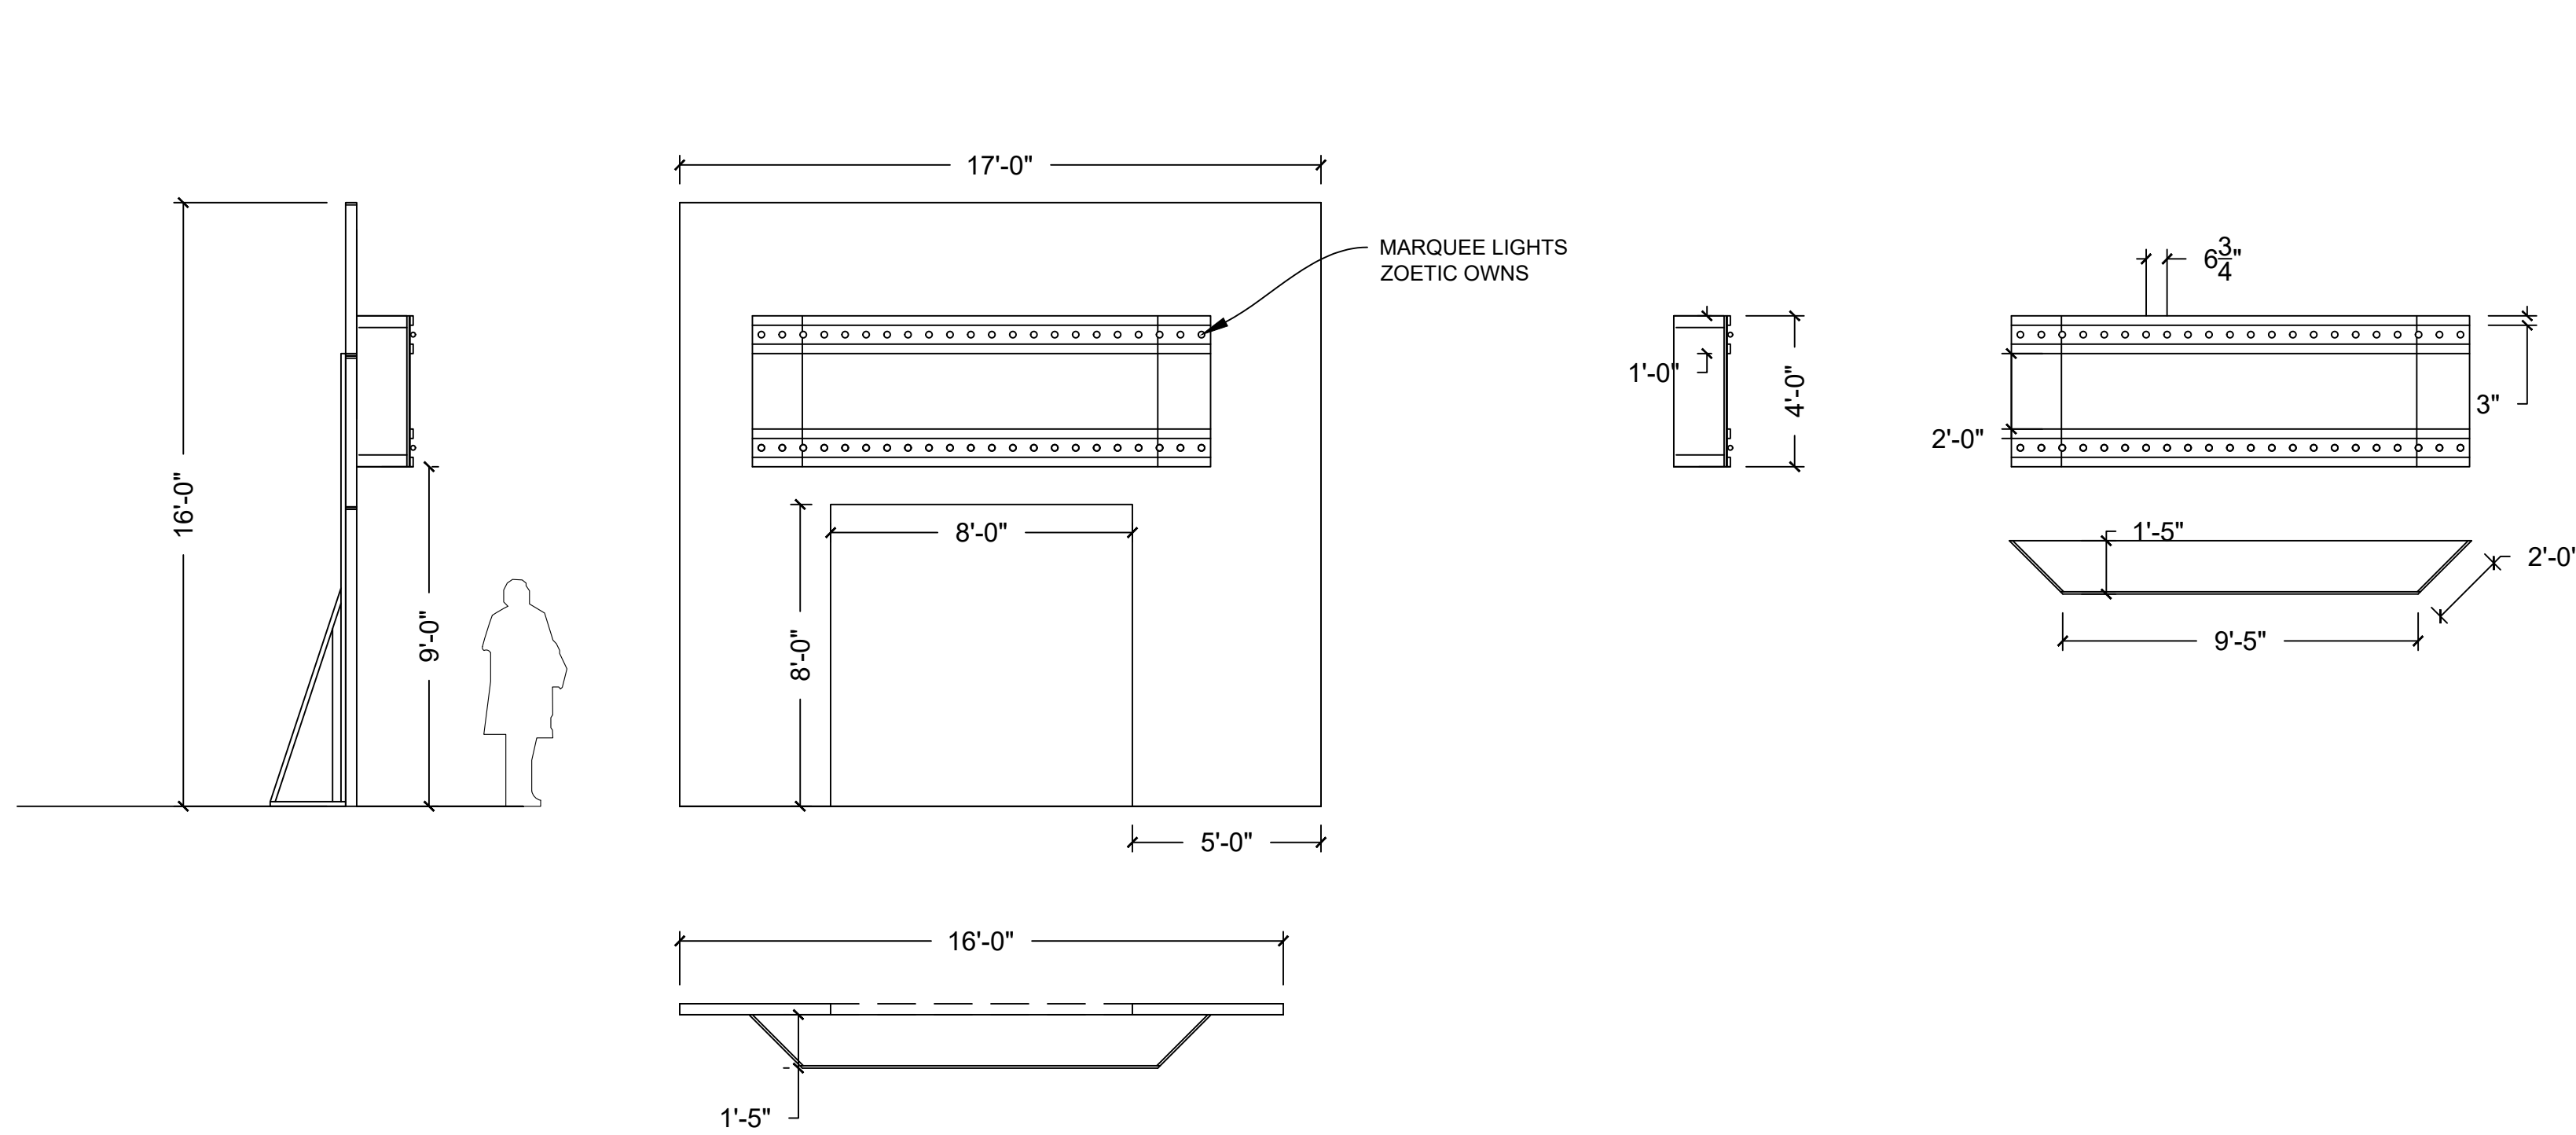





1
4 NYC THEATER MARQUEE

SCALE: 1/4" = 1' - 0"

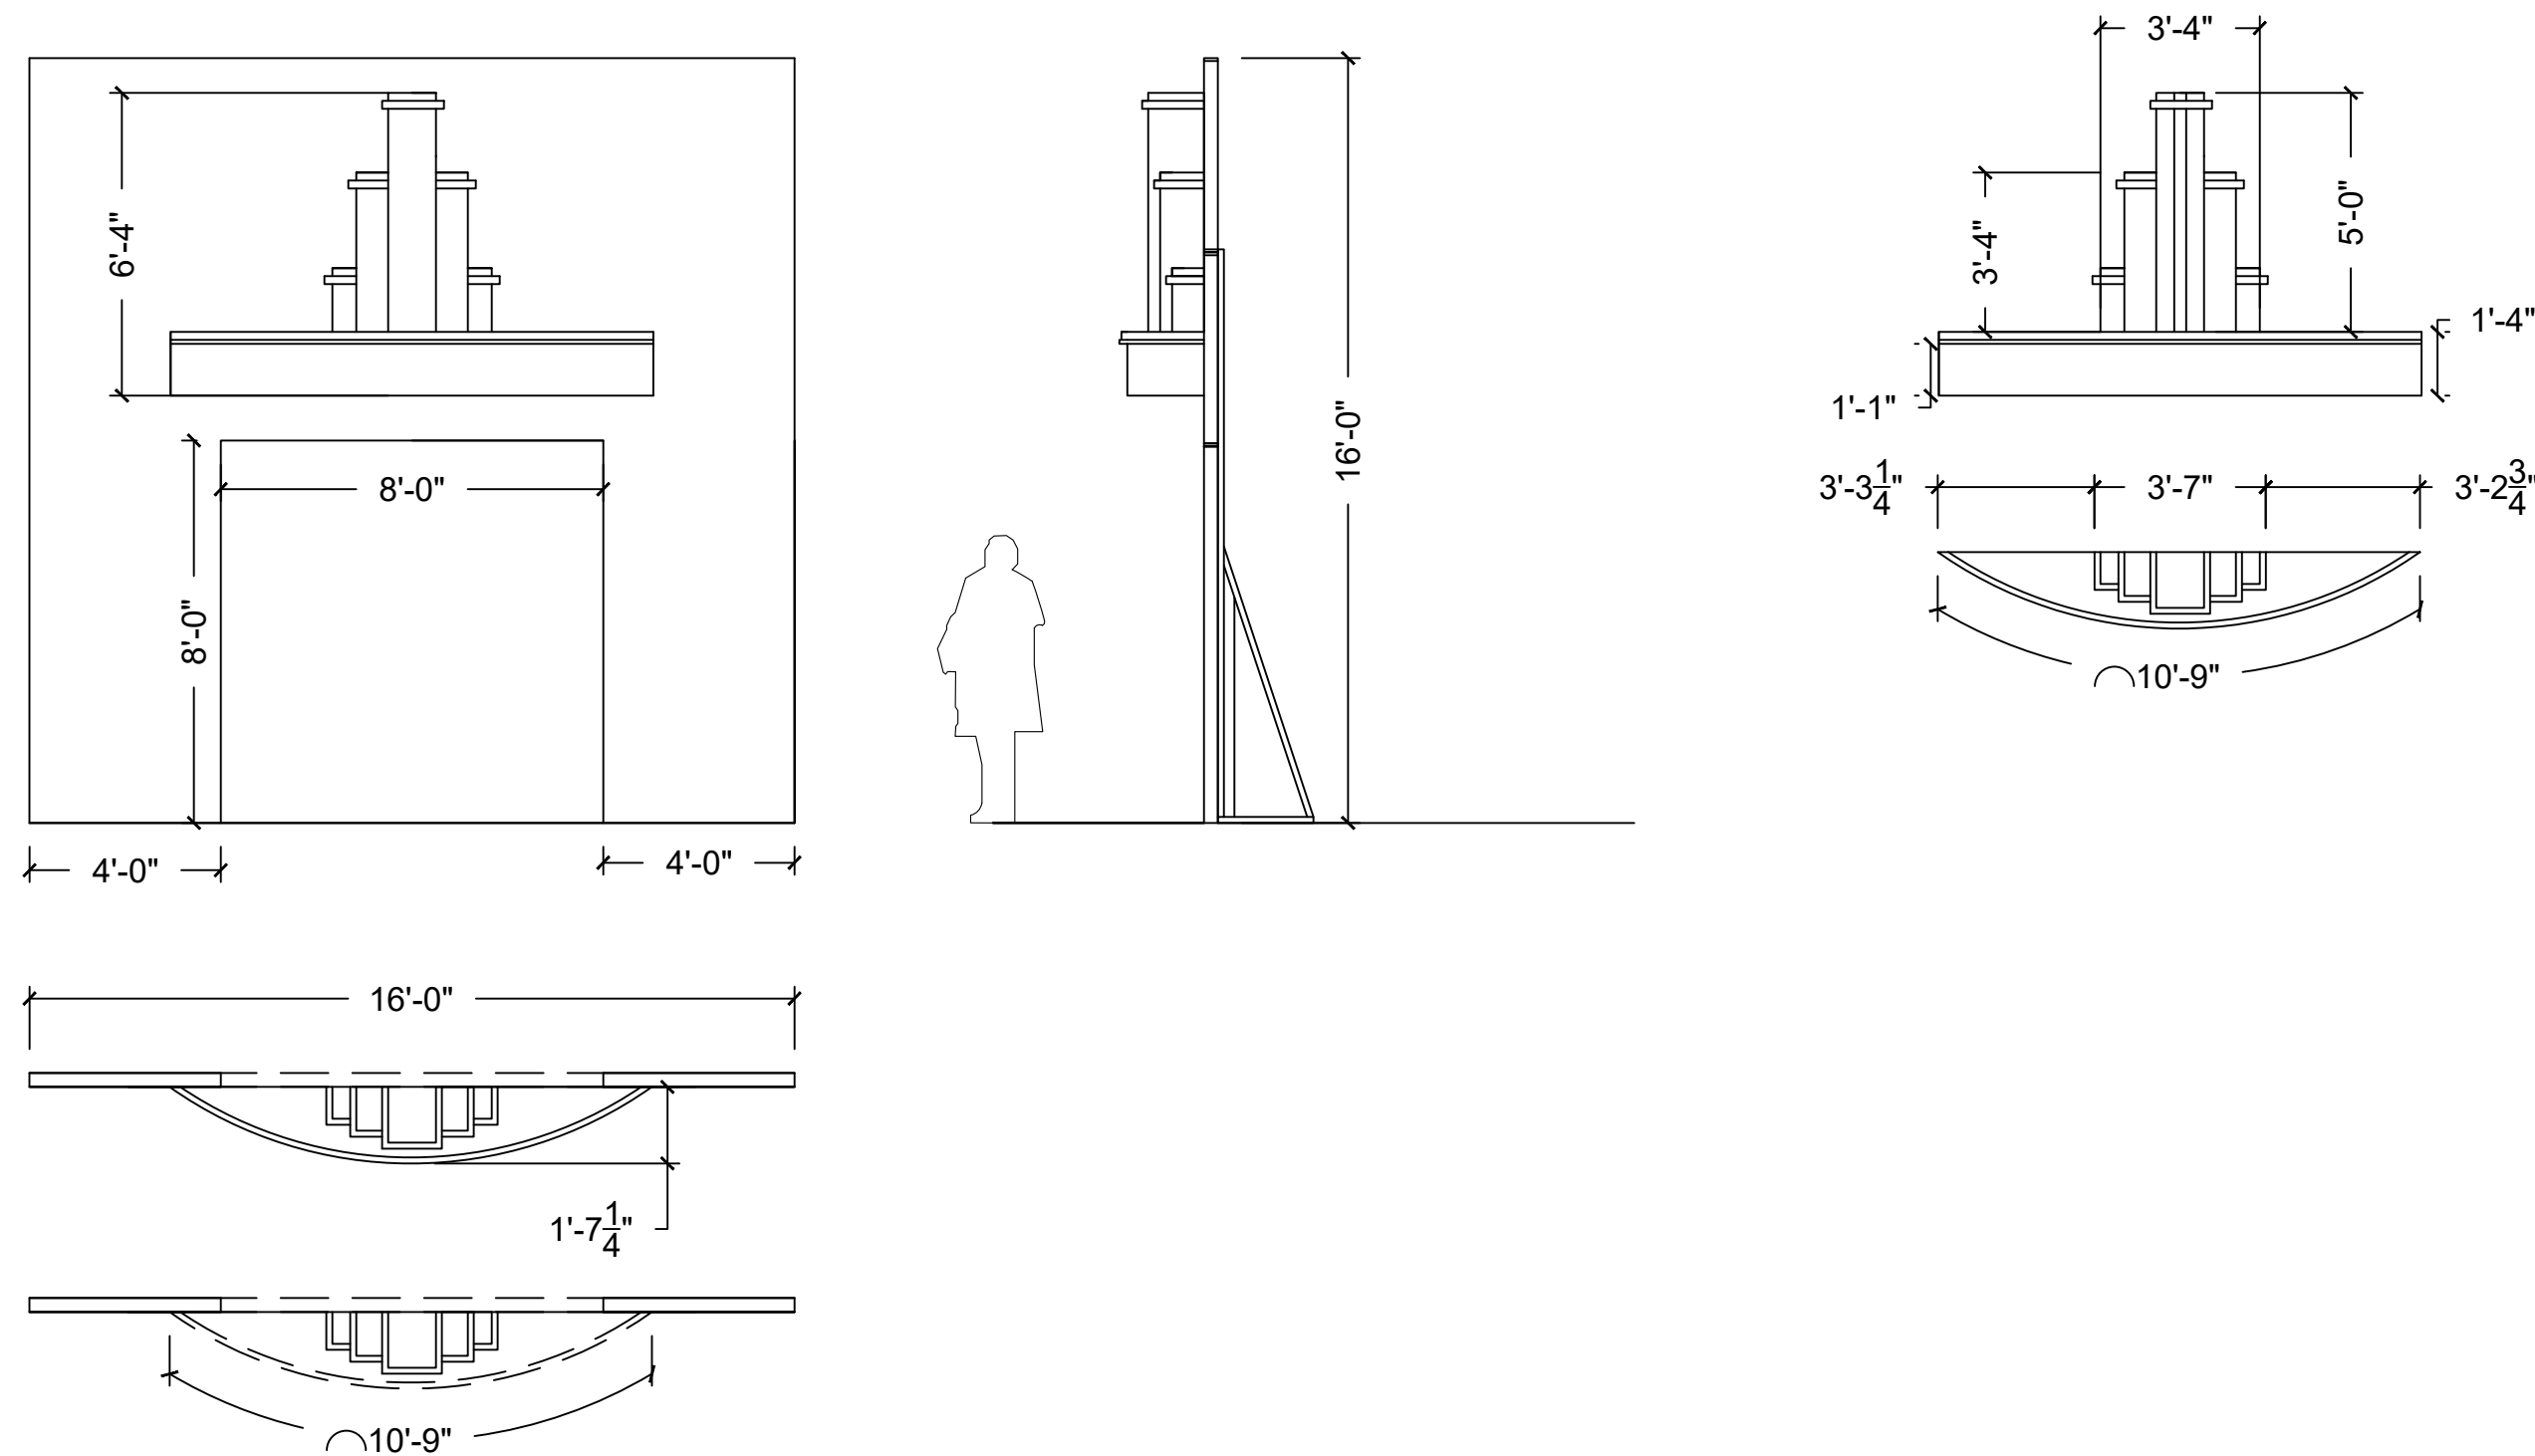

2
4 CALIFORNIA WALL DECO

SCALE: 1/4" = 1' - 0"

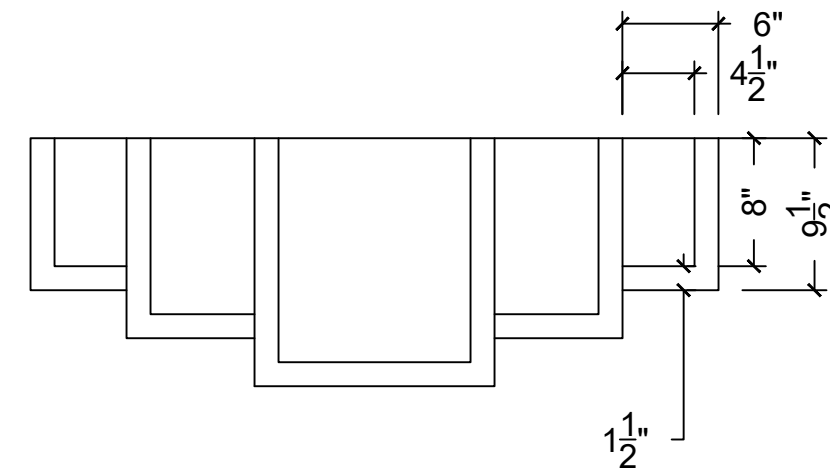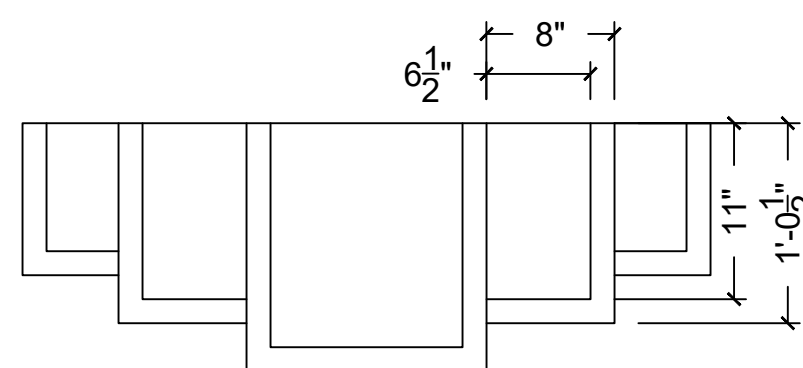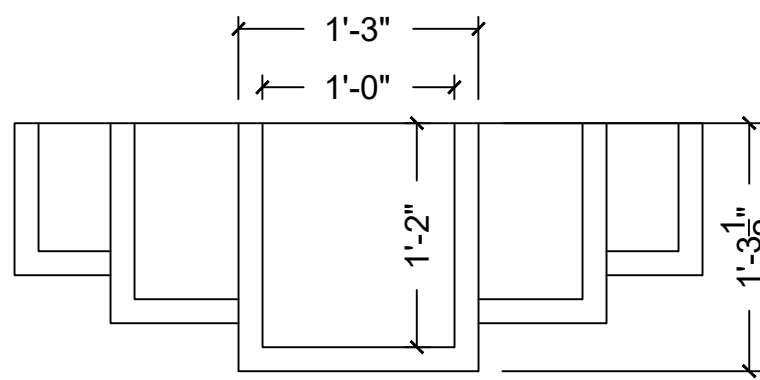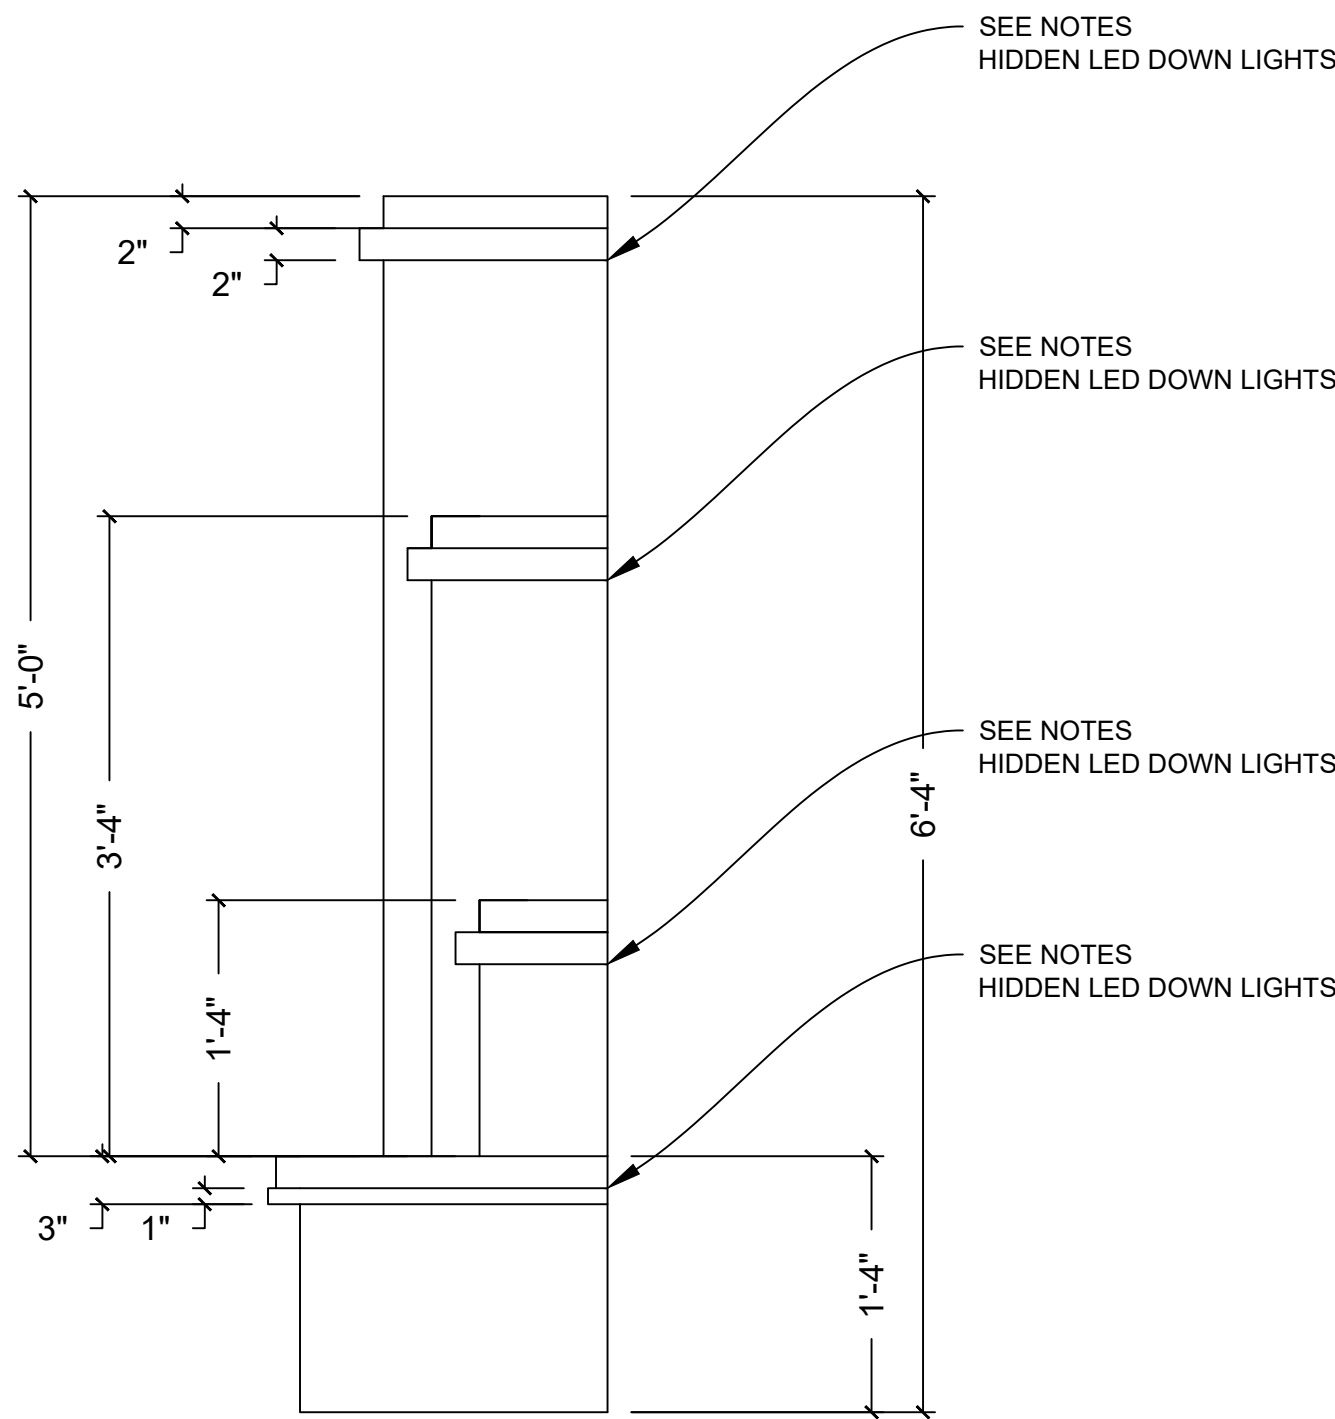

2
4 CALIFORNIA WALL DECO- DETAIL

SCALE: 1/4" = 1' - 0"

DRAWING RELEASE: 02/04/2026
NEW DRAWING

NOTES:
--DISCUSSION NEEDED ON SR WALL DECO ON THE ADDITION OF LED LIGHTS INSIDE THE UNIT. PLACEMENT AND USE TO BE DETERMINED.